



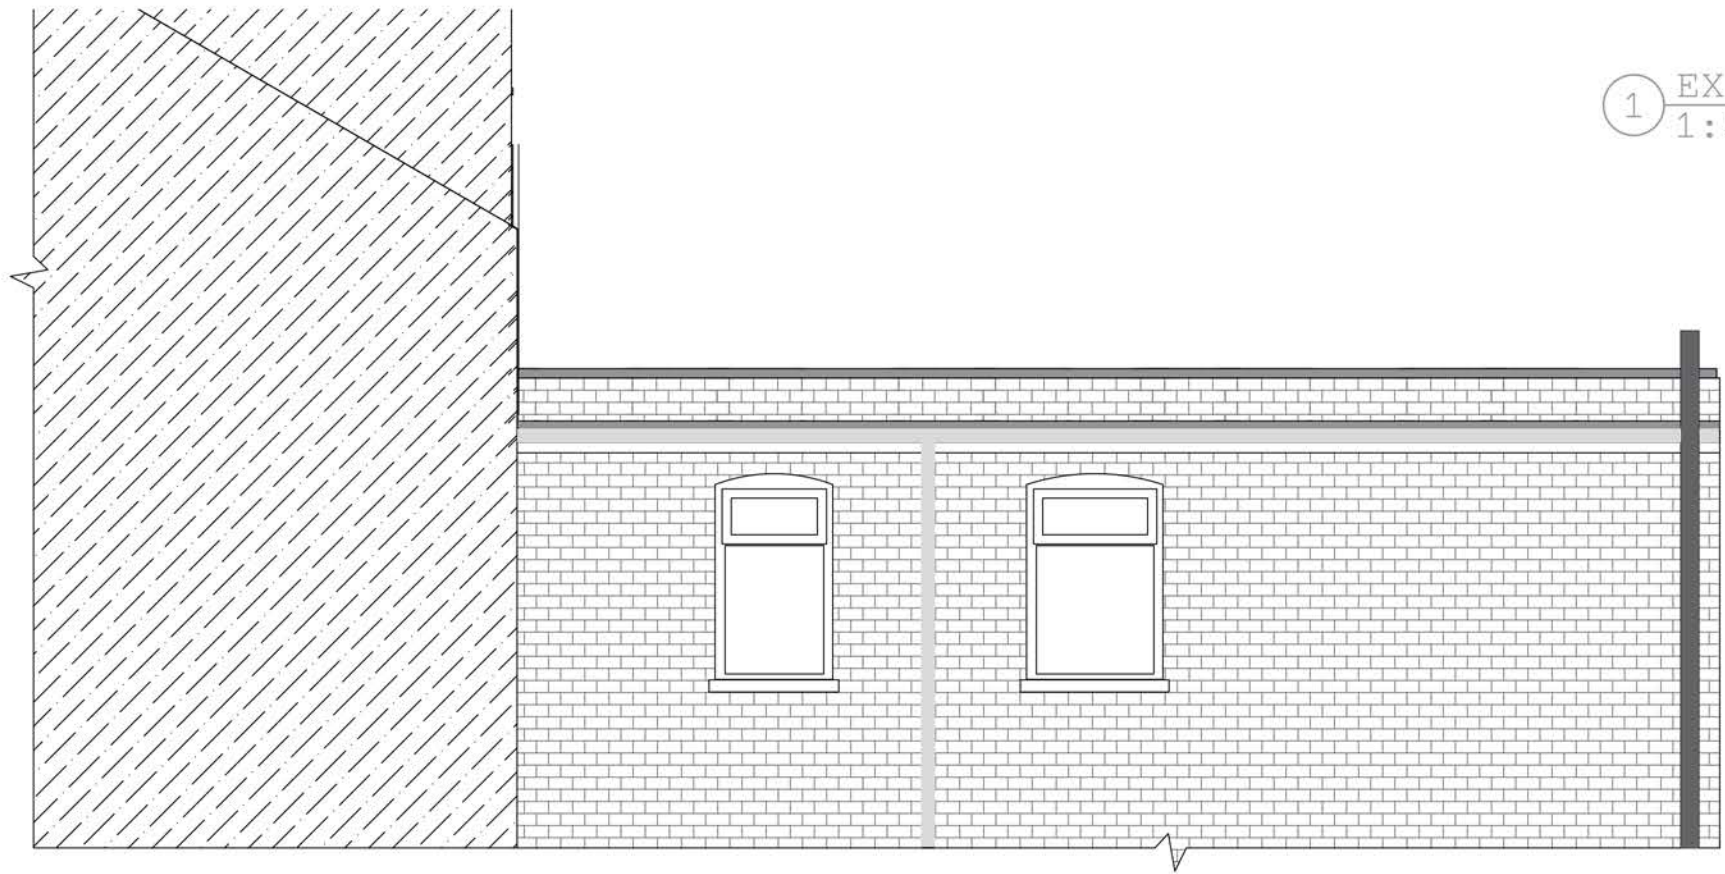

1 EXISTING REAR ELEVATION
1:50

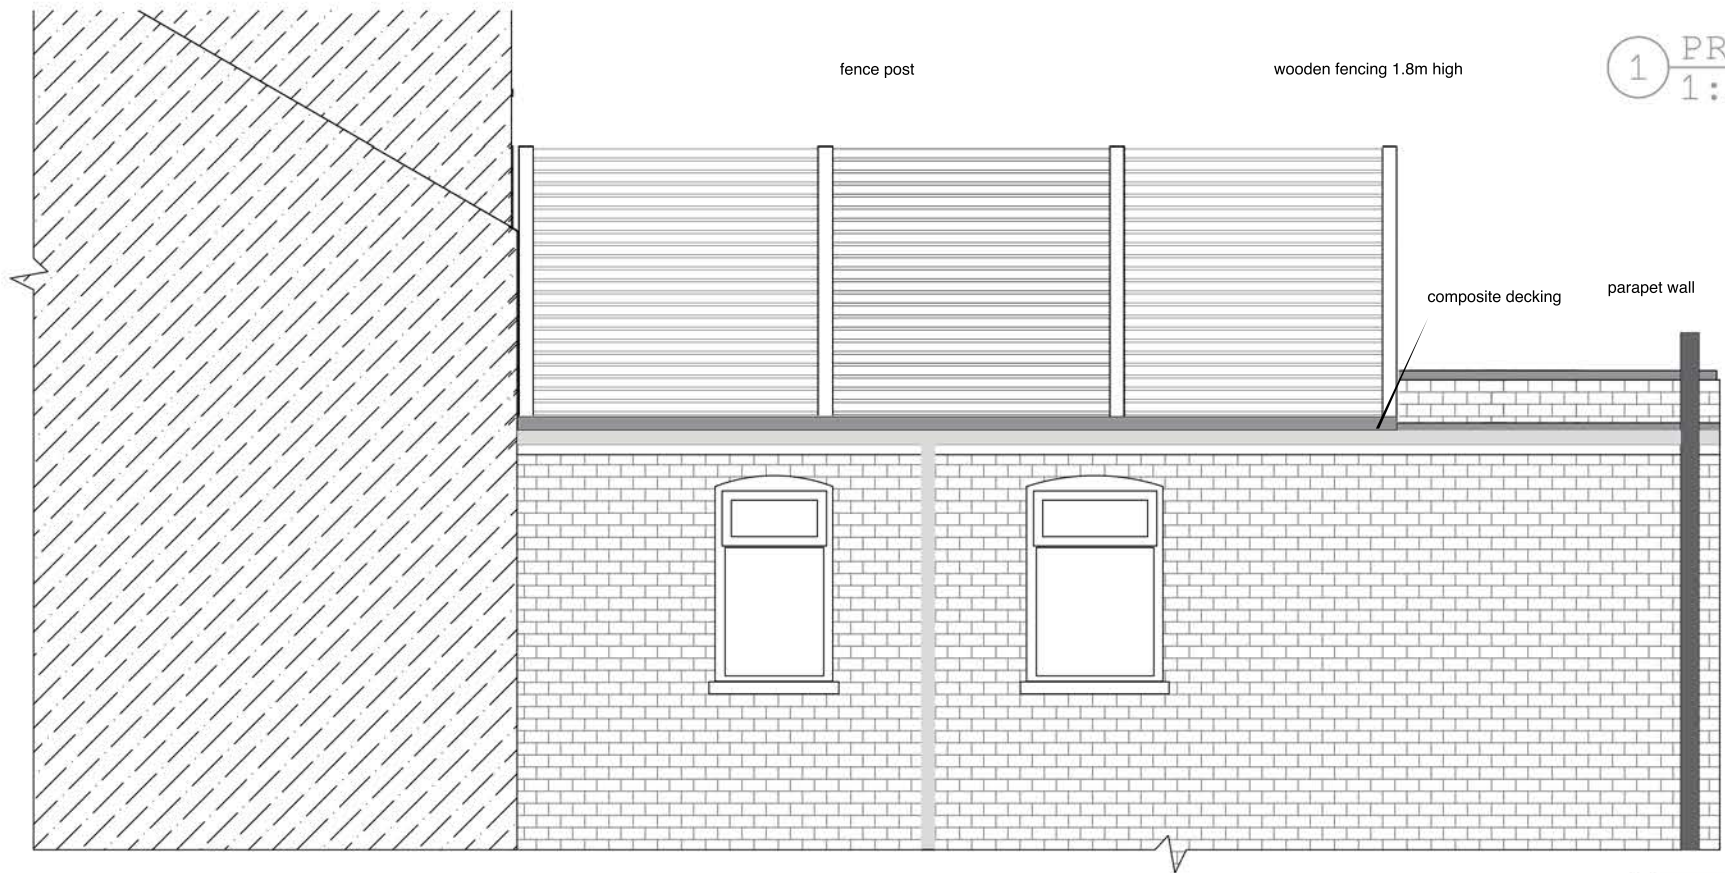

1 PROPOSED REAR ELEVATION
1:50



notes

rev.		by	date

stage

PRELIMINARY

1

ROOF


5/7 Vernon Yard,
London, W11 2DX, UK
hello@1roof.com

client	Felix Andre		
address	2B Seymour Road, London N8 0BE		
title	Existing & Proposed Elevations		
drawing	E-03		
scale	1:50 @ A3	drawn	EP
date	December 2022	checked	LAB

1 EXISTING REAR ELEVATION
1:50



1 PROPOSED REAR ELEVATION
1:50

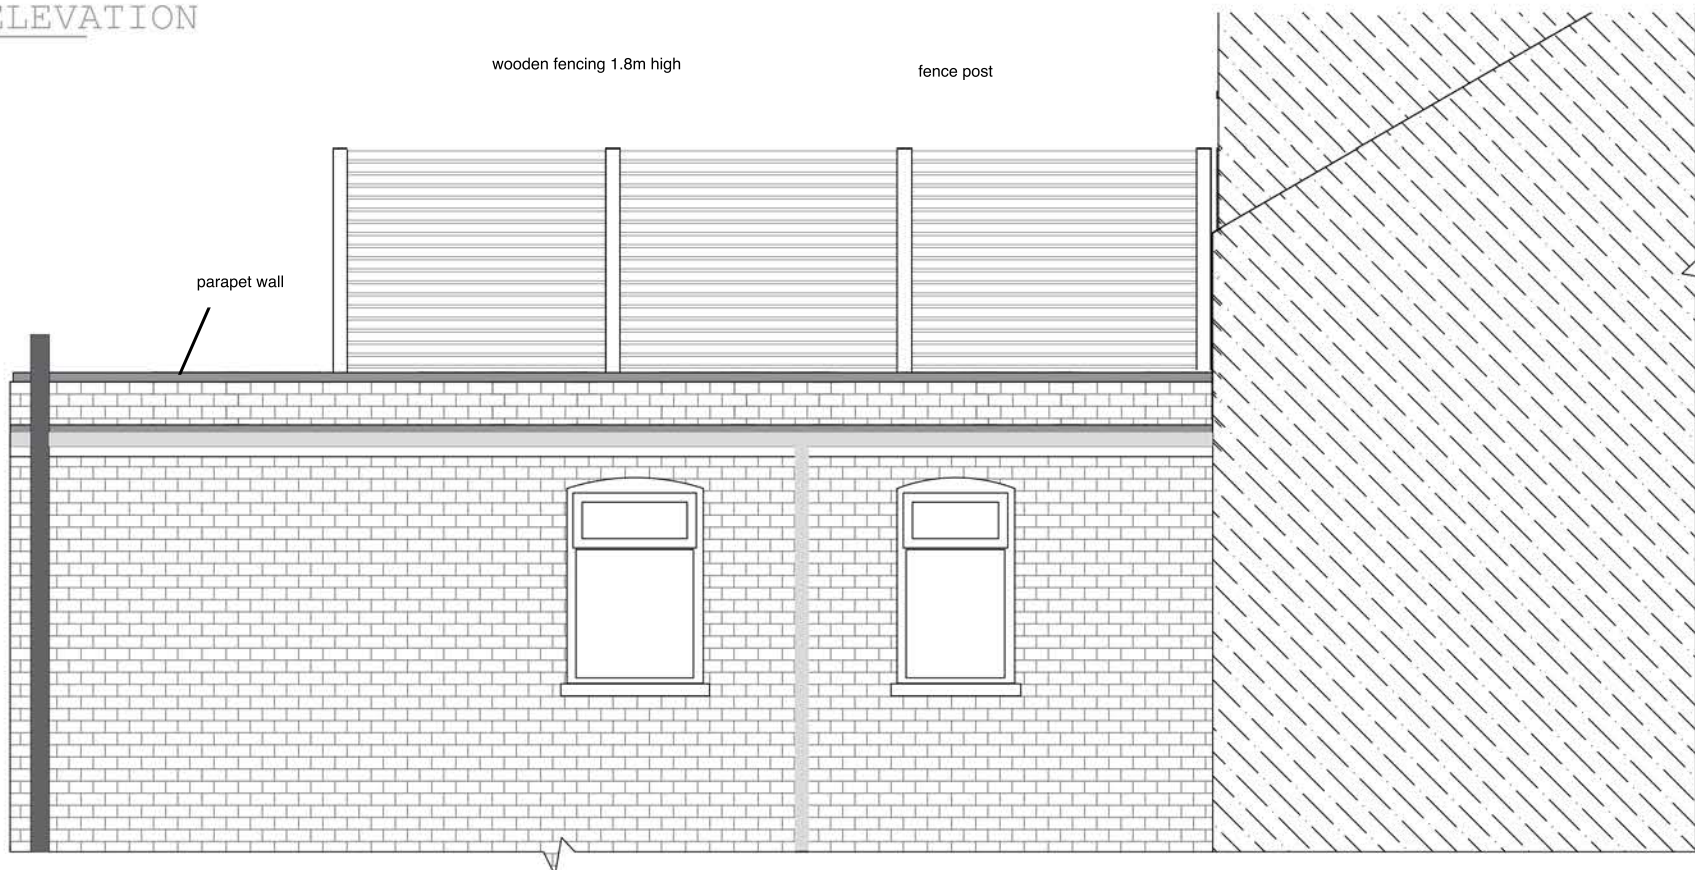

1800

0 1 2 3 4 5

notes


rev.	by	date
stage		
PRELIMINARY		




5/7 Vernon Yard,
London, W11 2DX, UK
hello@1roof.com

client	Felix Andre		
address	2B Seymour Road, London N8 0BE		
title	Existing & Proposed Elevations		
drawing	E-03		
scale	1:50 @ A3	drawn	EP
date	December 2022	checked	LAB

1 EXISTING FRONT ELEVATION
1:50

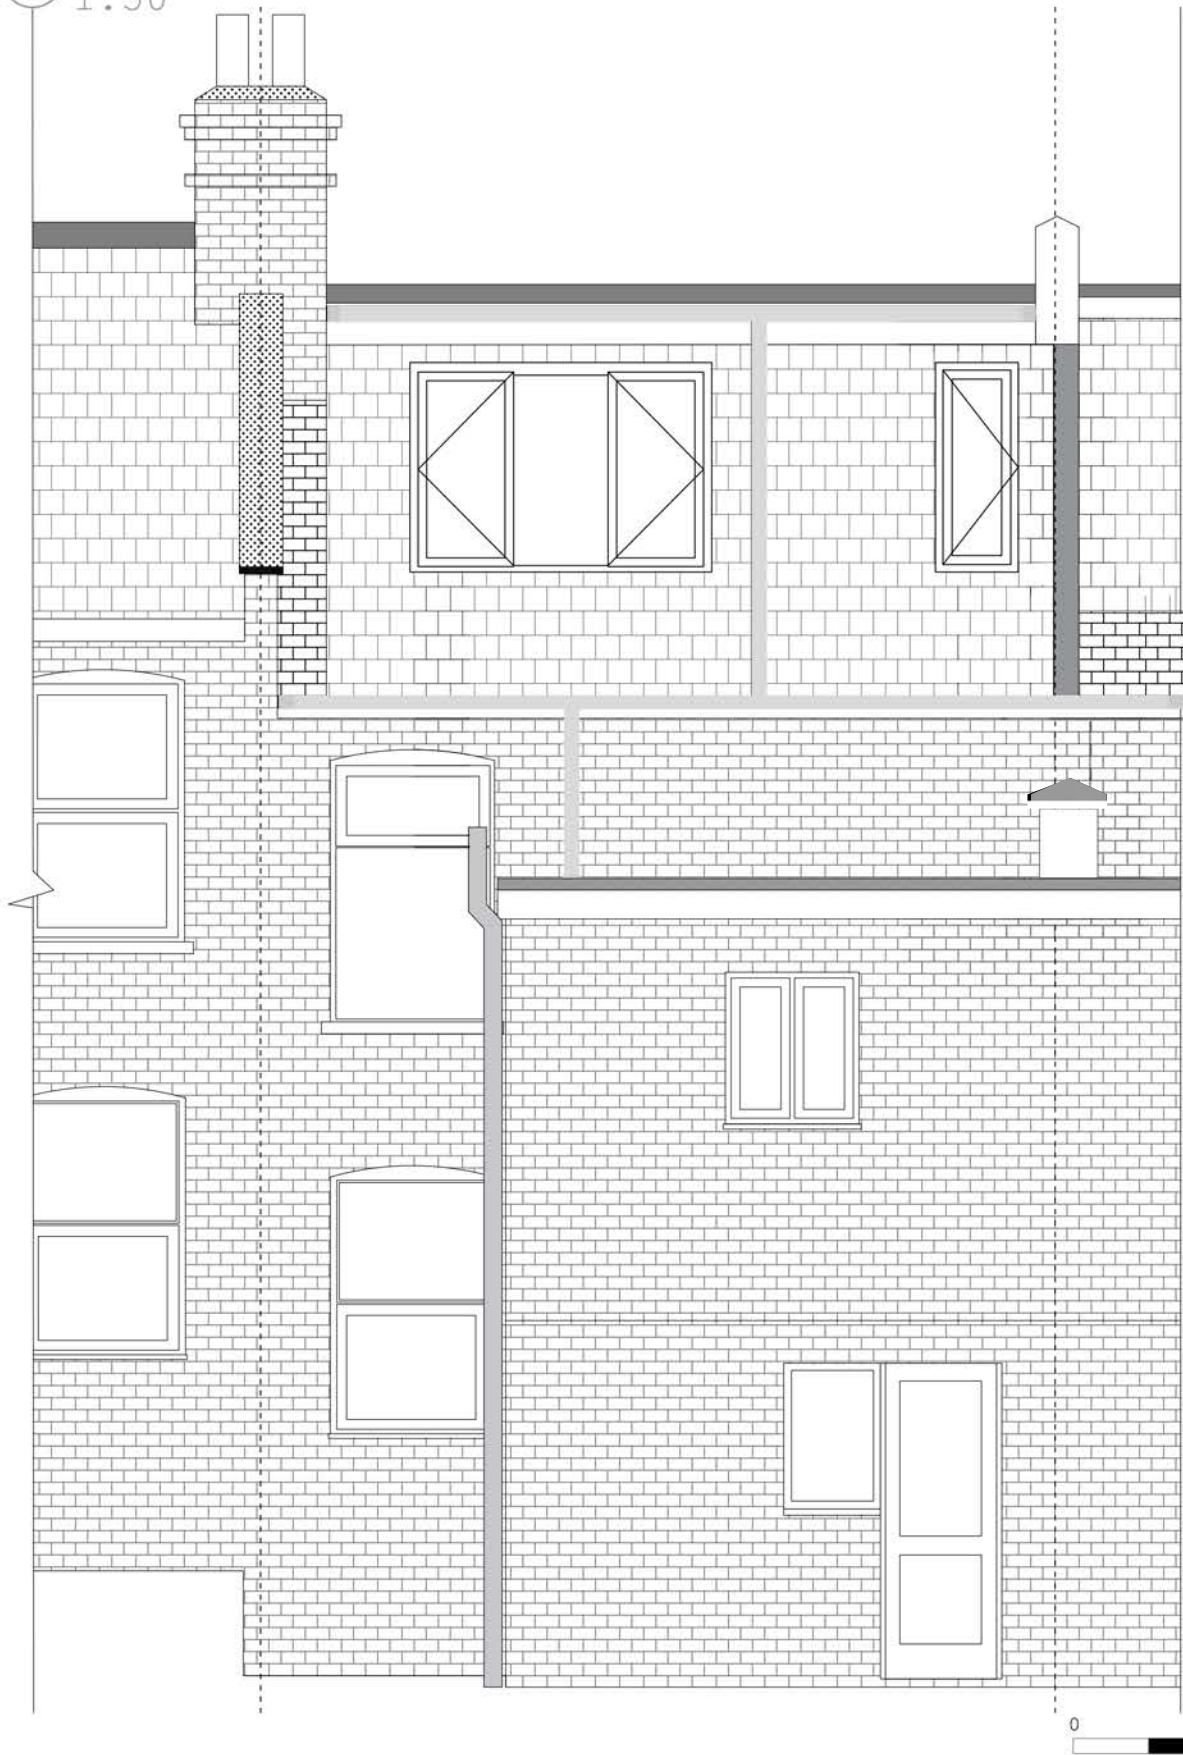

1 PROPOSED SIDE ELEVATION
1:50

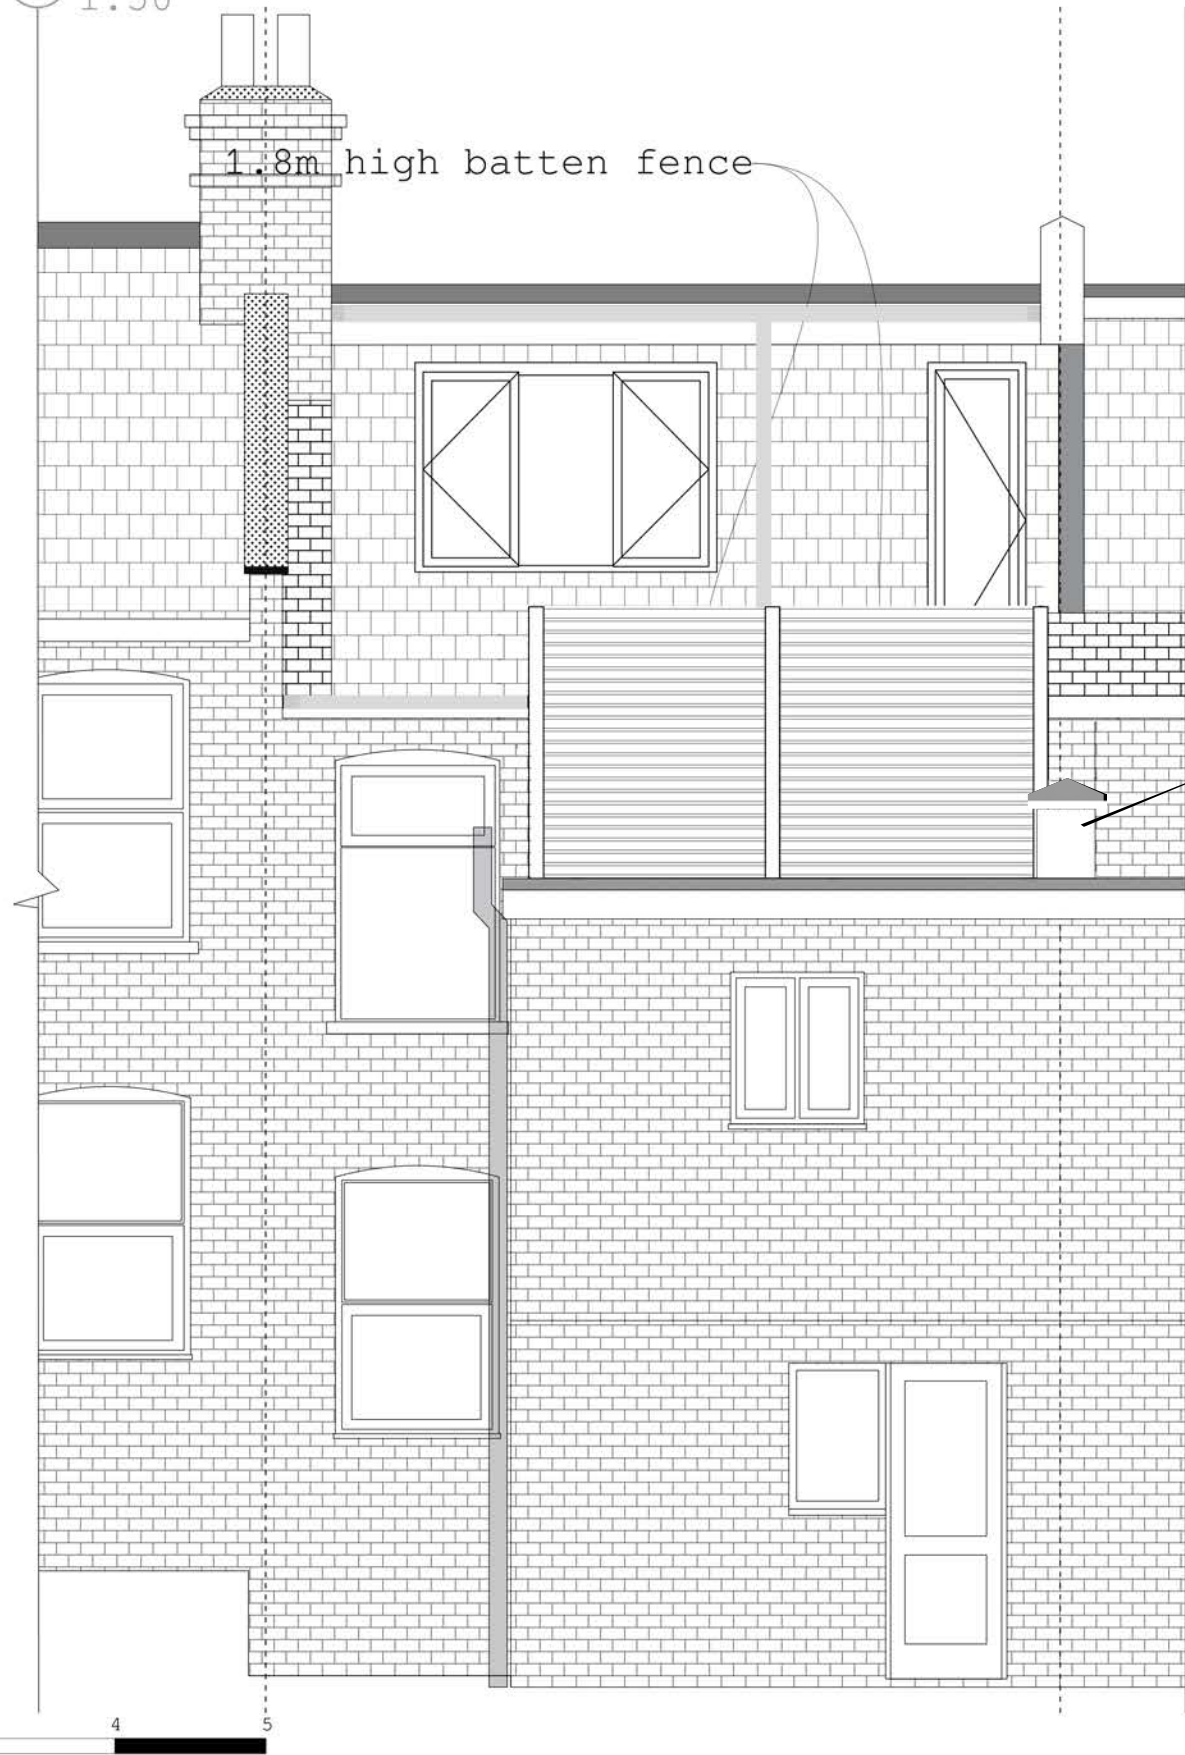

1.8m high batten fence

doorway access to terrace
will match windows style

wooden fence

parapet wall


notes

rev.		by	date
stage			
PRELIMINARY			


1 ROOF 5/7 Vernon Yard, London, W11 2DX, UK hello@1roof.com			
client	Felix Andre		
address	2B Seymour Road, London N8 0BE		
title	Existing & Proposed Elevations		
drawing	E-01		
scale	1:50 @ A3	drawn	EP
date	December 2022	checked	LAB

EXISTING PLANS


1 GROUND FLOOR (PART)
1:100

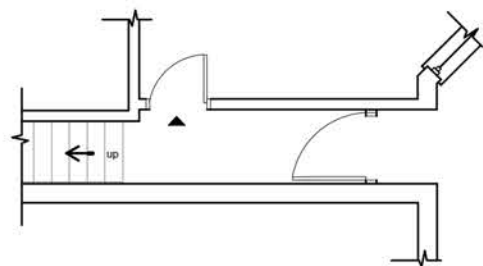

2 FIRST FLOOR
1:100

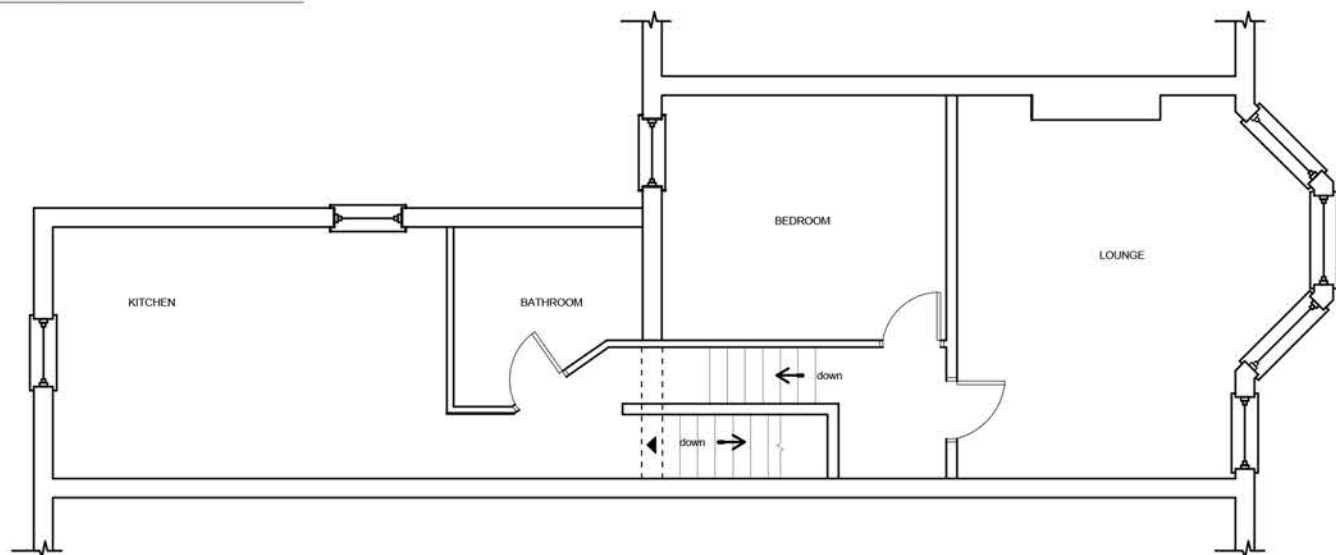


3 LOFT FLOOR
1:100

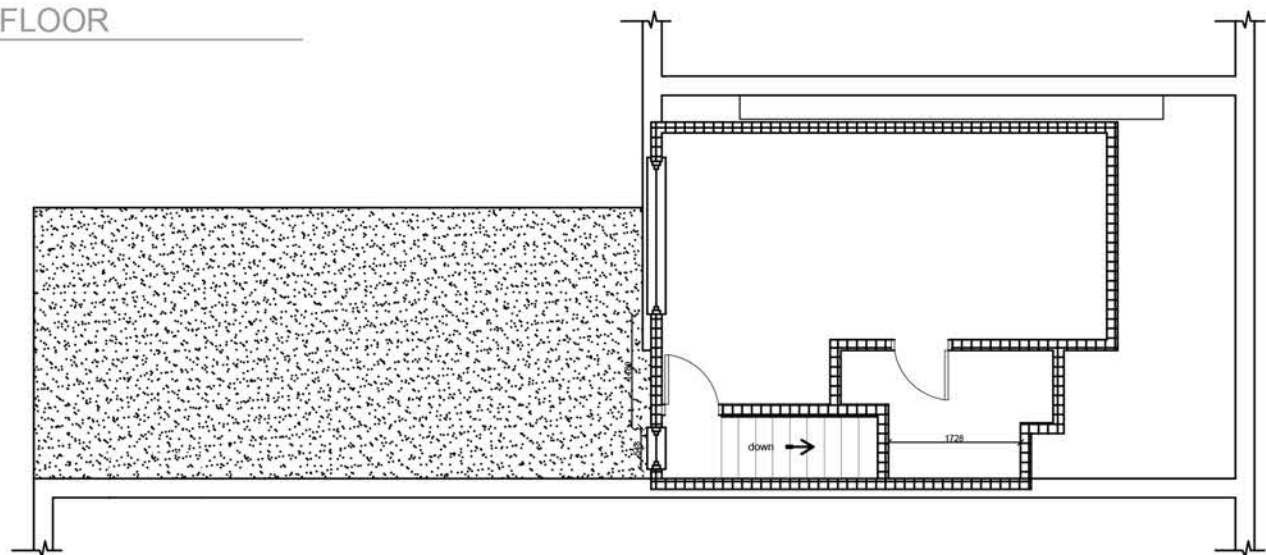


notes

PROPOSED PLANS


1 GROUND FLOOR (PART)
1:100

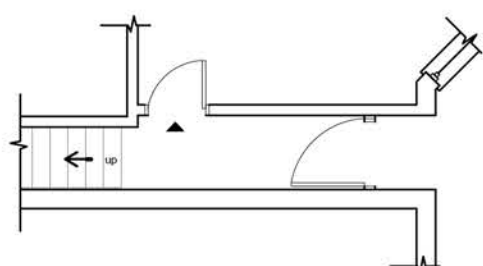

2 FIRST FLOOR
1:100

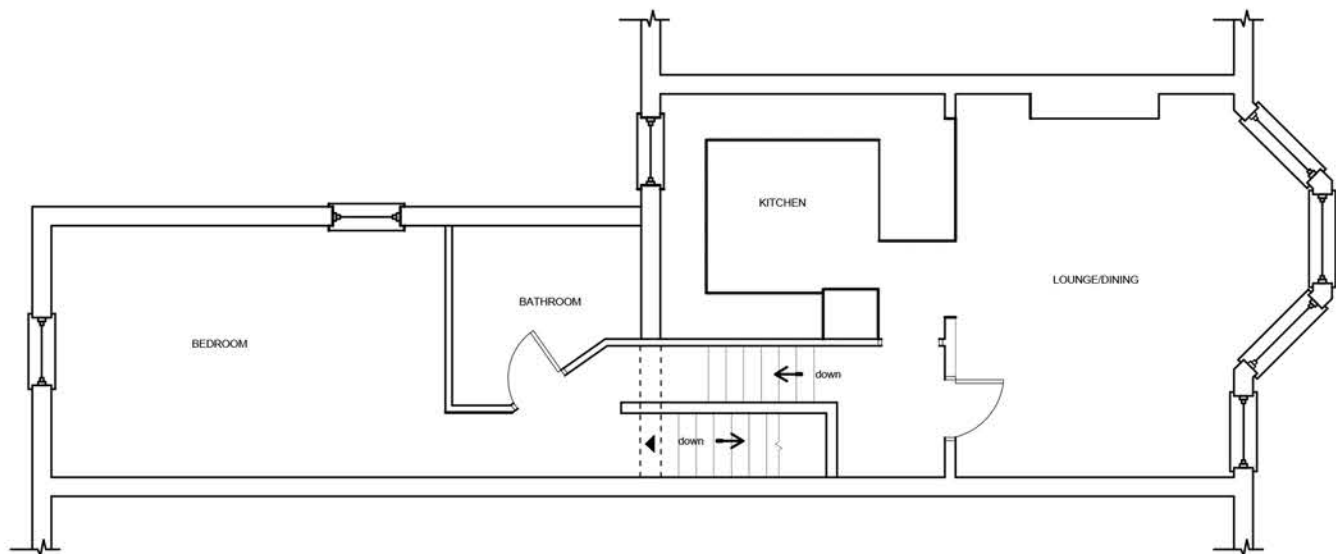

3 LOFT FLOOR
1:100

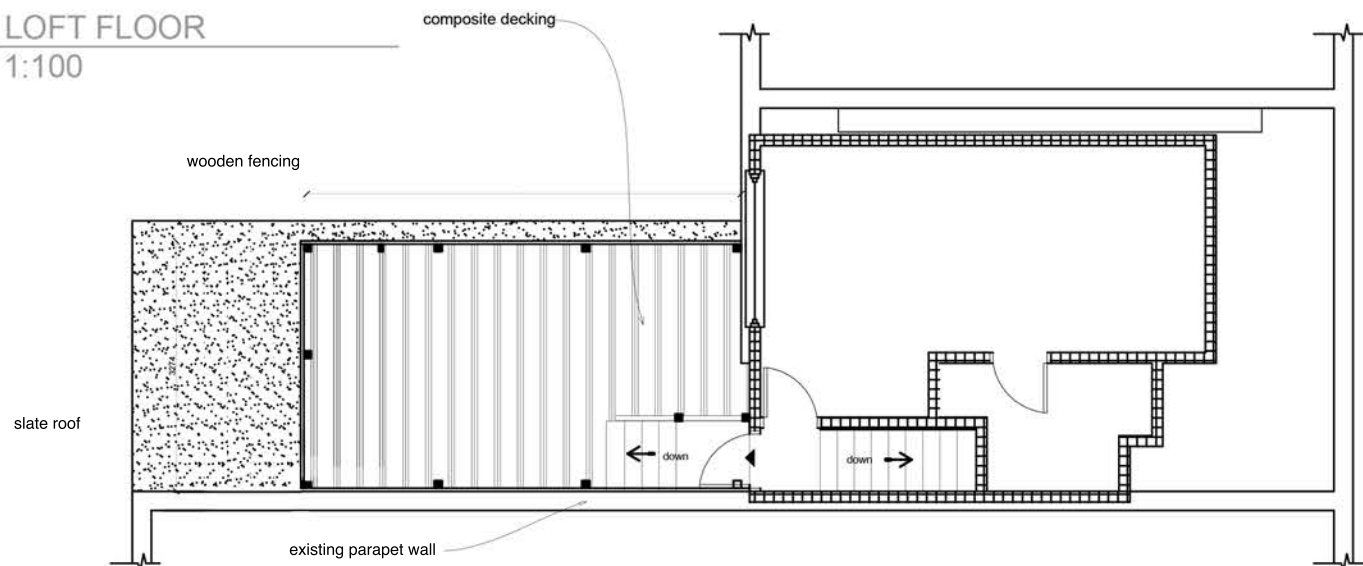

rev.		by	date
stage			
PRELIMINARY			

1 ROOF 5/7 Vernon Yard, London, W11 2DX, UK hello@1roof.com			
client	Felix Andre		
address	28 Seymour Road, London N8 0BE		
title	Existing & Proposed Ground, First and Loft Plans		
drawing	P-01		
scale	1:100 @ A3	drawn	EP
date	December 2022	checked	LAB