
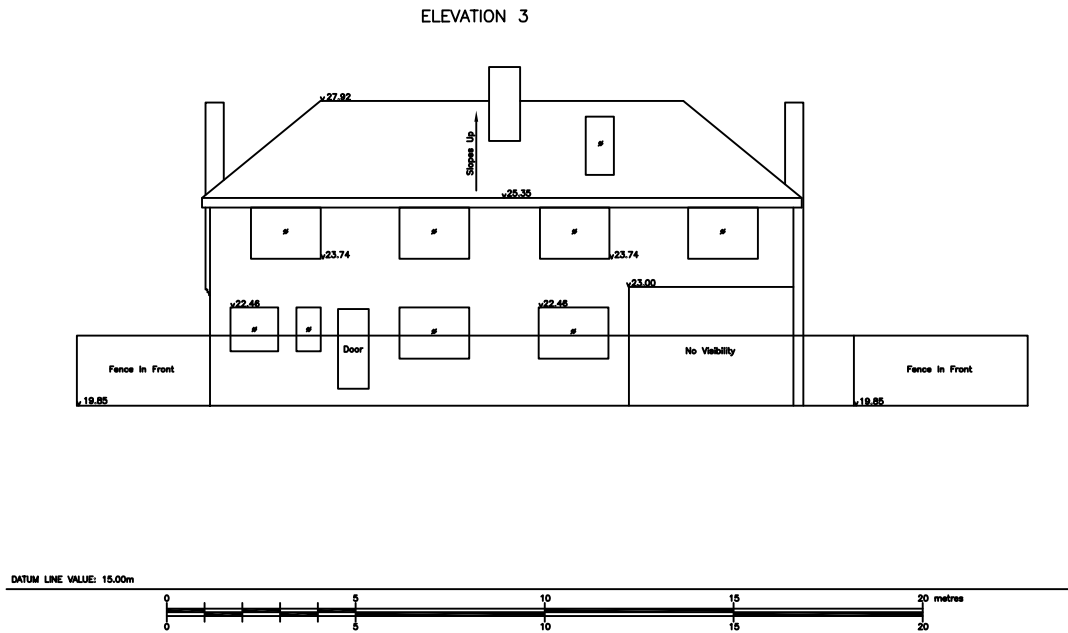
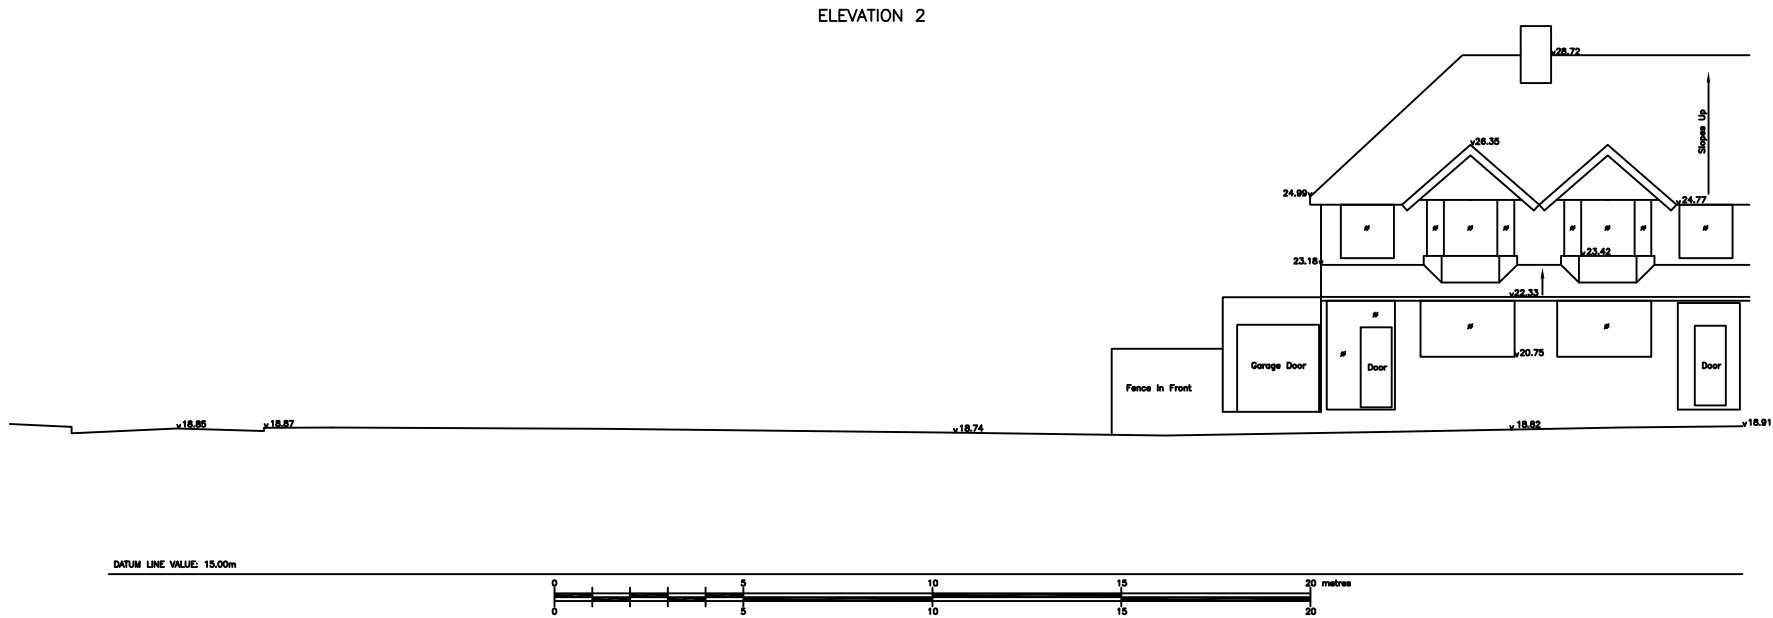


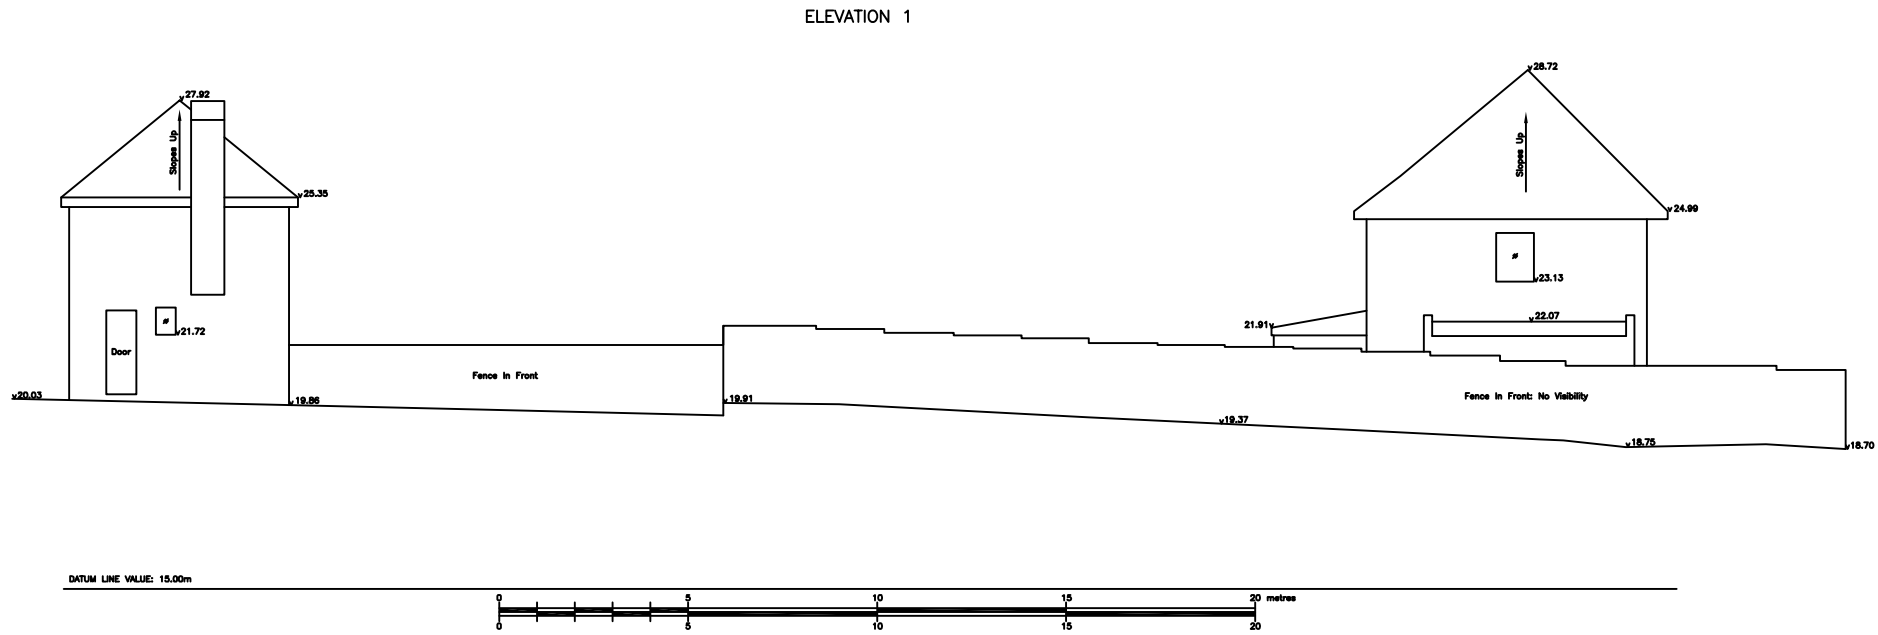

Client:

LB Haringey

A	20-04-17	PLANNING SET ISSUED	AA	CM
REV	DATE	DESCRIPTION	DWN	CHK

GENERAL NOTE:
This drawing is to be read in conjunction with all other drawings, structural, mechanical & electrical engineer's drawings. Written dimensions take precedence over scaled. All dimensions to be confirmed on site. All areas and dimensions are approximate and subject to change. All details are indicative of design intent. Specialist design subcontractors are to develop and co-ordinate final details for the contract administrators comments. All installations are to be in accordance with manufacturers recommendations, any discrepancy is to be notified to the contract administrator immediately. Kiran Curtis Ltd. accept no responsibility for the accuracy of the existing building survey upon which these drawings are based. This drawing is protected by copyright and must not be copied or reproduced without the written consent of Kiran Curtis Ltd.

Key Plan:

Project:

0539 - White Hart Lane

Drawing Title:

Existing Elevations

PLANNING

Drawing Number:

PL 0300

Scale:

Paper Size:

Revision:

1 : 200

A3

A

KC+A

Designing Brighter Futures
Architecture Urban Design Planning

+44 (0)20 7336 0999
enquiries@kcaarchitects.co.uk
www.kcaarchitects.co.uk

1.05 Wenlock Studios
50-52 Wharf Road
London, N1 7EU, UK