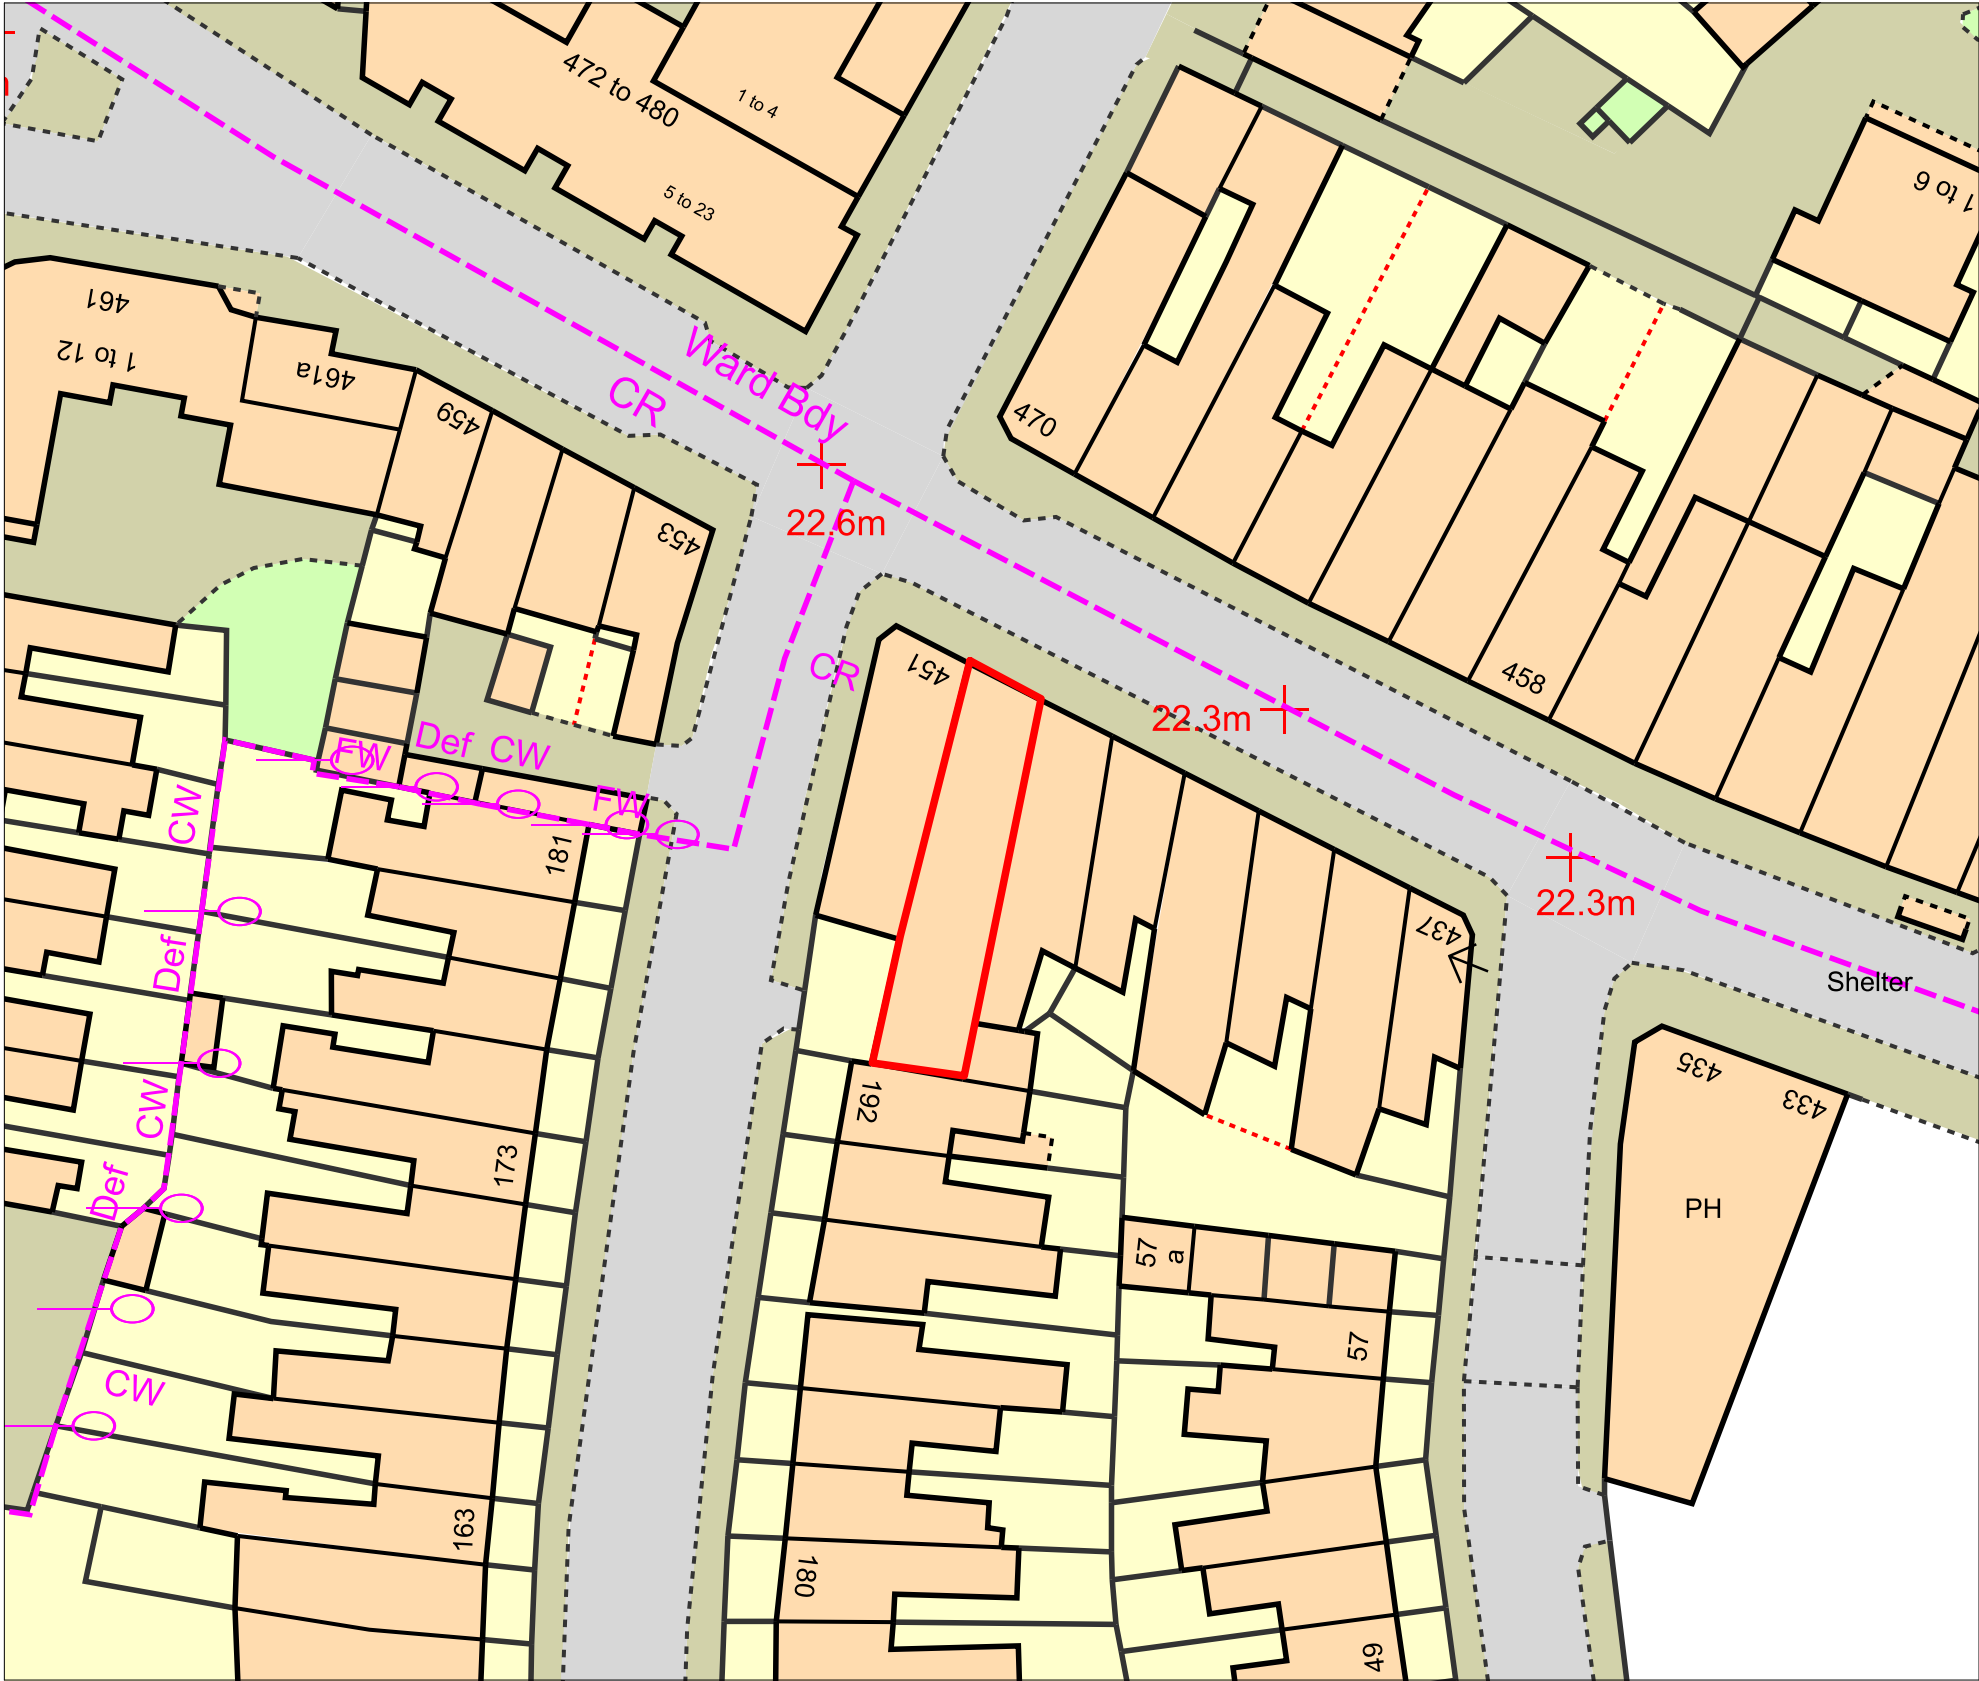


Block Plan
Scale: 1:500

	Status	Scale @ A3	Purpose of Issue	Originator	Project Address	Project Description	Layout Title	Drawing Number							
	S0	1:500	Planning	Express Planning	449A West Green Road, London, N15 3PL	Erection of additional second storey and a mansard roof to create separate self-contained flats	Existing Block Plan Block Plan	project	originator	zone	level	type	role	number	rev
		Project No:	Date	Checked by				143-	- GA -	ZZ	- XX -	DR	-N/A -	500	
		143N15	12 July 2023	MA				N153PL							