

Copyright in design and this drawing is the property of Resi and Design Squared.

Reproduction in whole or in part is forbidden without written sanction of Resi and Design Squared.

All dimensions to be cross-checked on site prior to completing a Building Regulations package, structural engineering, the party wall process and construction.

Print to scale (as actual size)

NOTES

Revision

Rev	Notes	Date
-	Preliminary Issue	26/05/2023
A	Planning Issue	21/06/2023

KEY

	Boundary lines
	Proposed walls
	Existing walls
	Existing removed
	Proposed rooflight
	Proposed beam
	Proposed drainage
	1.8m head height
	1.5m head height

JOB TITLE

Proposed roof terrace and all associated works at Flat 2, 9 Langdon Park Road, N6 5PS

STATUS

Planning

DRAWING TITLE

Existing Floor And Roof Plans

CLIENT

Patrick Harris

SCALE

1:100 at A3

DRAWN

HD


DATE

Jun 2023


CHECKED

NS


DRAWING NO. 76417 - 01 - 101A

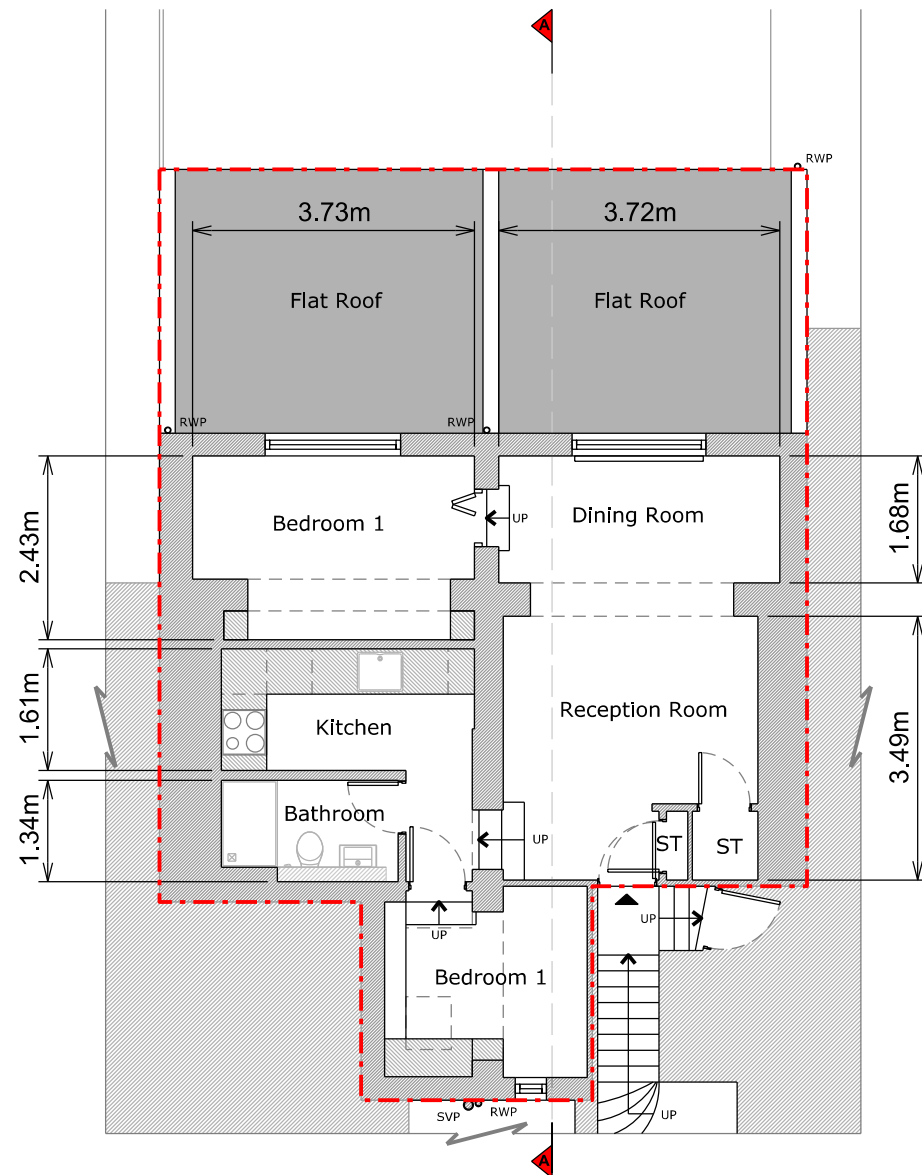

Floor Plan

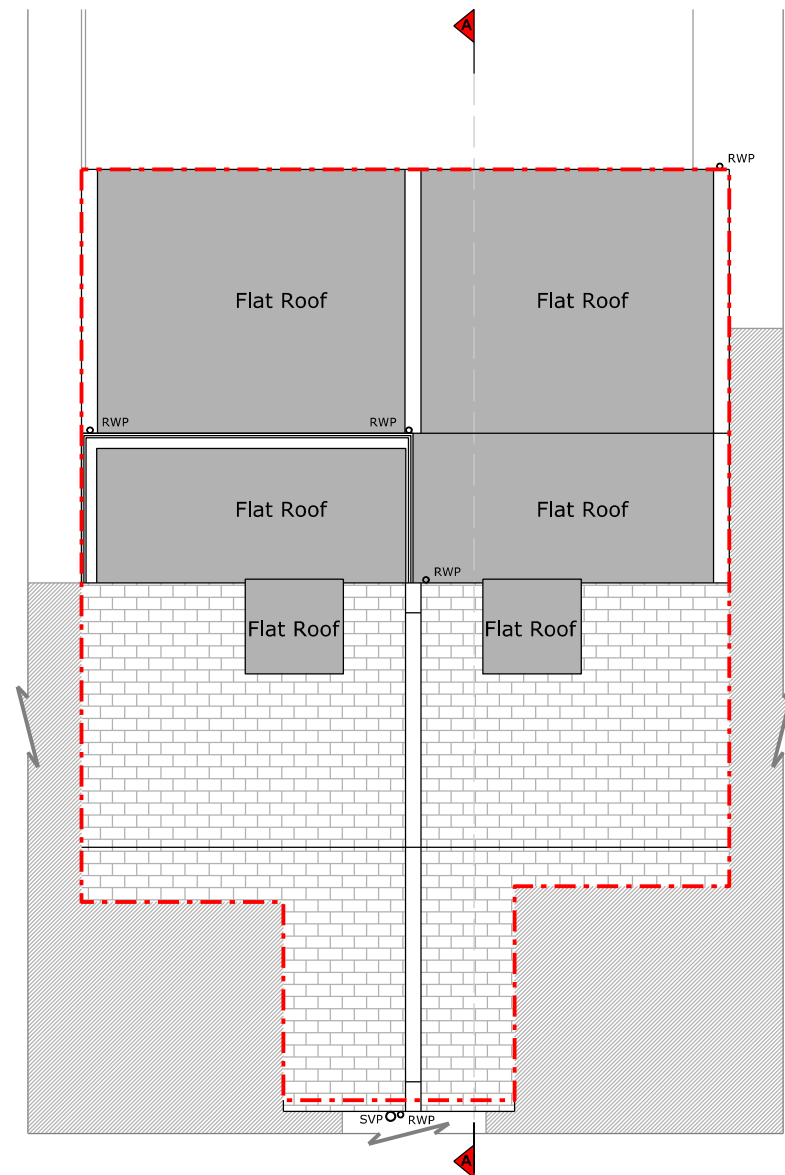

Roof Plan

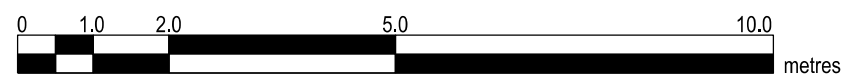



DESIGN SQUARED
ARCHITECTS

Copyright in design and this drawing is the property of Resi and Design Squared.

Reproduction in whole or in part is forbidden without written sanction of Resi and Design Squared.

All dimensions to be cross-checked on site prior to completing a Building Regulations package, structural engineering, the party wall process and construction.

Print to scale (as actual size)

NOTES

Materials:

Brickwork / Walls - White painted render and composite cladding

Pitched Roof - Concrete tiles

Windows - White uPVC casement windows

RWP / Gutters / Fascia - Black uPVC downpipes and guttering with black painted timber fascias

Revision

Rev	Notes	Date
-	Preliminary Issue	26/05/2023
A	Planning Issue	21/06/2023

KEY

	Proposed walls		Boundary lines
	Existing walls		Proposed beam
	Existing removed		Proposed drainage
	Proposed rooflight		1.8m head height
			1.5m head height

JOB TITLE

Proposed roof terrace and all associated works at Flat 2, 9 Langdon Park Road, N6 5PS

STATUS

Planning

DRAWING TITLE

Existing Elevation

CLIENT

Patrick Harris

SCALE

1:100 at A3

DRAWN

HD


DATE

Jun 2023


CHECKED

NS

DRAWING NO. 76417 - 01 - 201A

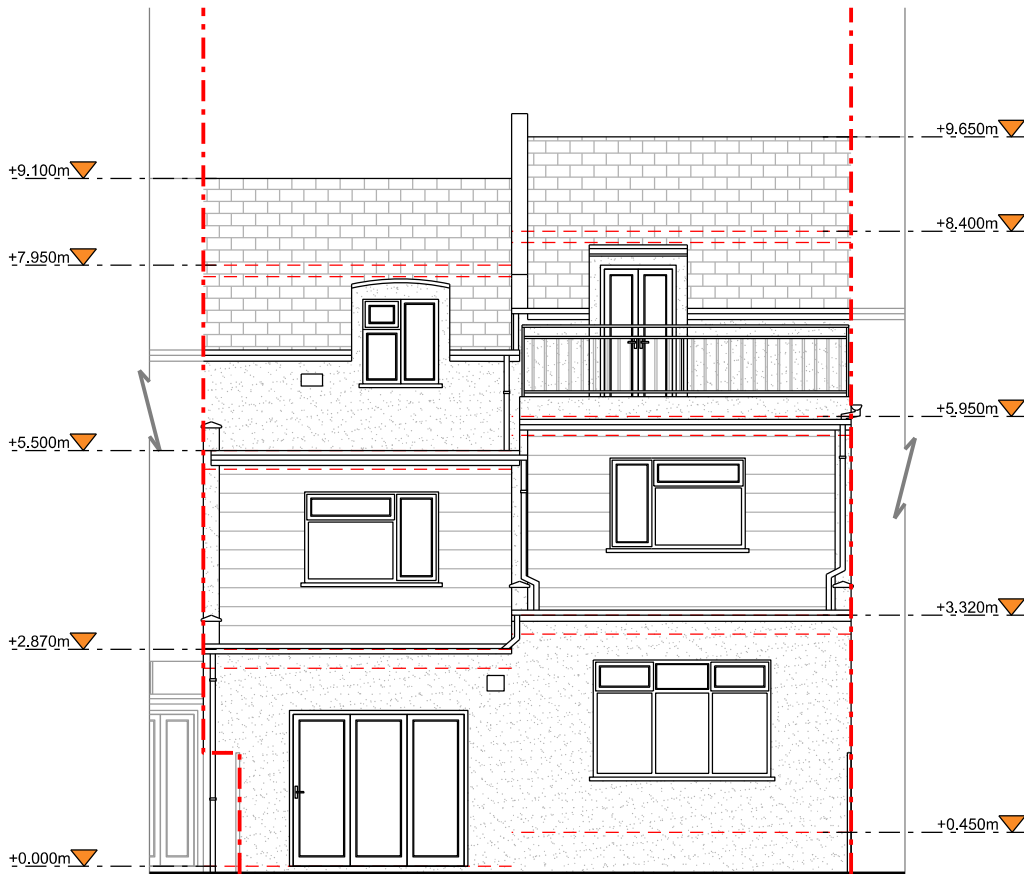

Rear Elevation

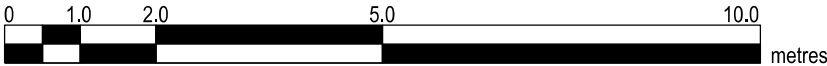

Copyright in design and this drawing is the property of Resi and Design Squared.

Reproduction in whole or in part is forbidden without written sanction of Resi and Design Squared.





All dimensions to be cross-checked on site prior to completing a Building Regulations package, structural engineering, the party wall process and construction.

Print to scale (as actual size)

NOTES

Revision

Rev	Notes	Date
-	Preliminary Issue	26/05/2023
A	Planning Issue	21/06/2023

    KEY	
	Boundary lines
	Proposed walls
	Existing walls
	Existing removed
	Proposed rooflight
	Proposed beam
	Proposed drainage
	1.8m head height
	1.5m head height

JOB TITLE
Proposed roof terrace and all associated works at Flat 2, 9 Langdon Park Road, N6 5PS

STATUS
Planning

DRAWING TITLE
Existing Section A - A

CLIENT
Patrick Harris


SCALE
1:100 at A3

DRAWN
HD


DATE
Jun 2023

CHECKED
NS

DRAWING NO. 76417 - 01 - 301A

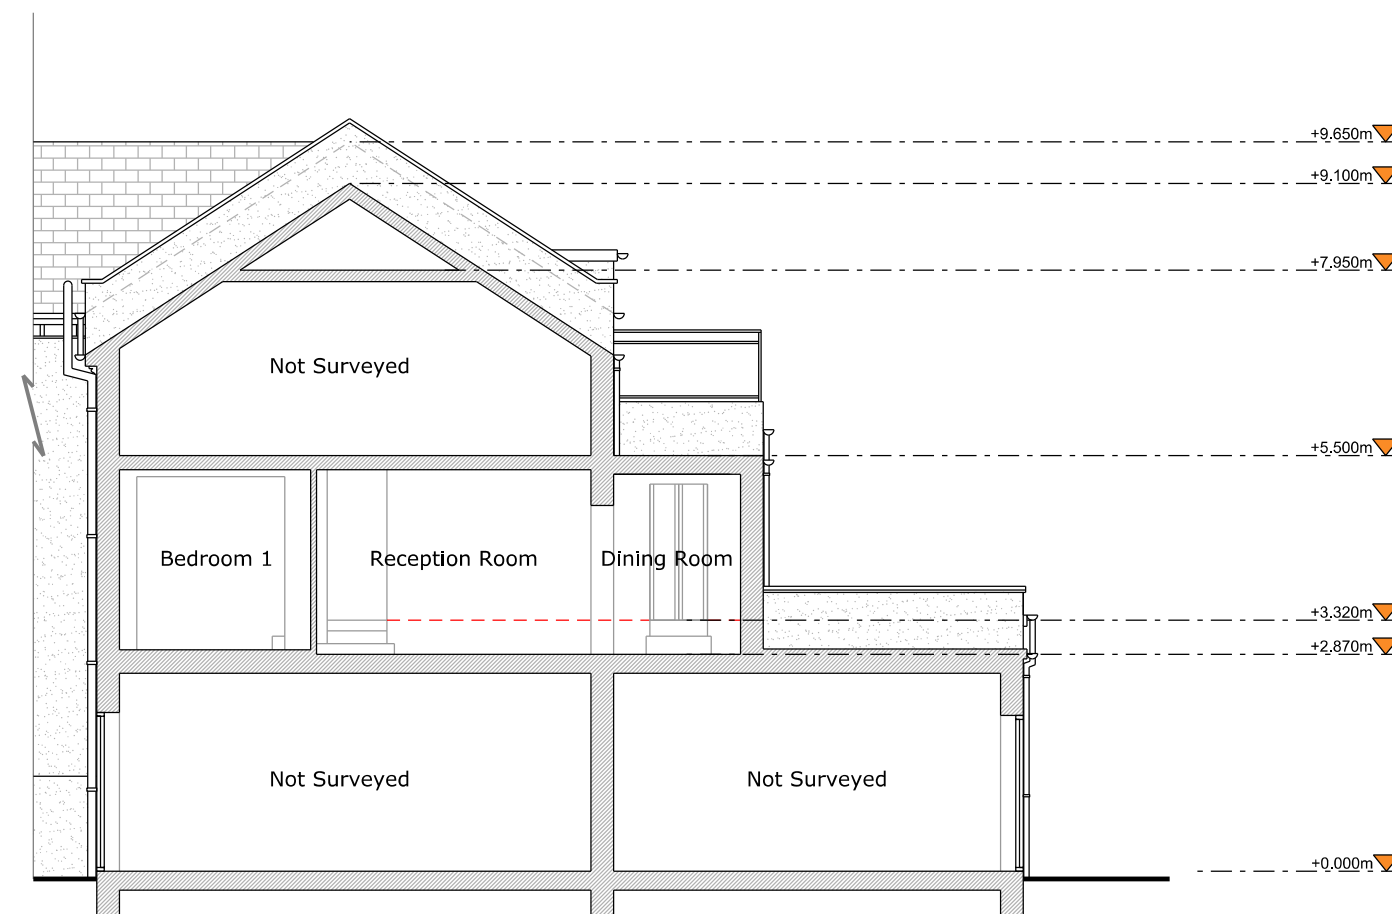

Section A - A

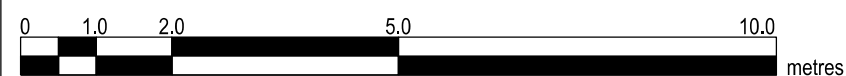

Copyright in design and this drawing is the property of Resi and Design Squared.

Reproduction in whole or in part is forbidden without written sanction of Resi and Design Squared.

All dimensions to be cross-checked on site prior to completing a Building Regulations package, structural engineering, the party wall process and construction.

Print to scale (as actual size)

NOTES

Revision

Rev	Notes	Date
-	Preliminary Issue	31/05/2023
A	Preliminary Issue	06/06/2023
B	Preliminary Issue	13/06/2023
C	Planning Issue	21/06/2023

KEY

	Boundary lines
	Proposed walls
	Proposed beam
	Existing walls
	Proposed drainage
	Existing removed
	1.8m head height
	Proposed rooflight
	1.5m head height

JOB TITLE

Proposed roof terrace and all associated works at Flat 2, 9 Langdon Park Road, N6 5PS

STATUS

Planning

DRAWING TITLE

Proposed Floor And Roof Plans

CLIENT

Patrick Harris

SCALE

1:100 at A3

DRAWN

CZ

DATE

Jun 2023

CHECKED

NS

DRAWING NO. 76417 - 01 - 102C

1.7m high glazed screens to side and rear to avoid overlooking

Position of the openable rooflight to be installed by GF flat owners HGY/2023/1486. Not part of the current application

2.69m

0.80m


1.1m high frosted glazed balustrade

Fully closed panelling / fencing

Angled timber slats to allow daylight to filtrate and protect amenity of adjacent garden, created with 150x15mm slats with 50mm gap

First Floor Plan

Roof Plan

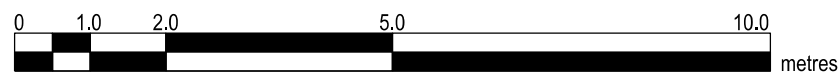

Copyright in design and this drawing is the property of Resi and Design Squared.

Reproduction in whole or in part is forbidden without written sanction of Resi and Design Squared.

All dimensions to be cross-checked on site prior to completing a Building Regulations package, structural engineering, the party wall process and construction.

Print to scale (as actual size)

NOTES

Materials:

Terrace - Timber decking

Windows - White uPVC casement windows

Doors - White uPVC glazed single door

Balustrade / Screens - Opaque glazed screens, glazed balustrade and angled vertical timber slats

Revision

Rev	Notes	Date
-	Preliminary Issue	31/05/2023
A	Preliminary Issue	06/06/2023
B	Preliminary Issue	13/06/2023
C	Planning Issue	21/06/2023

KEY

	Boundary lines
	Proposed walls
	Existing walls
	Existing removed
	Proposed rooflight
	Proposed beam
	Proposed drainage
	1.8m head height
	1.5m head height

JOB TITLE
Proposed roof terrace and all associated works at Flat 2, 9 Langdon Park Road, N6 5PS

STATUS
Planning

DRAWING TITLE
Proposed Elevation

CLIENT
Patrick Harris


SCALE
1:100 at A3

DRAWN
CZ


DATE
Jun 2023

CHECKED
NS

DRAWING NO. 76417 - 01 - 202C

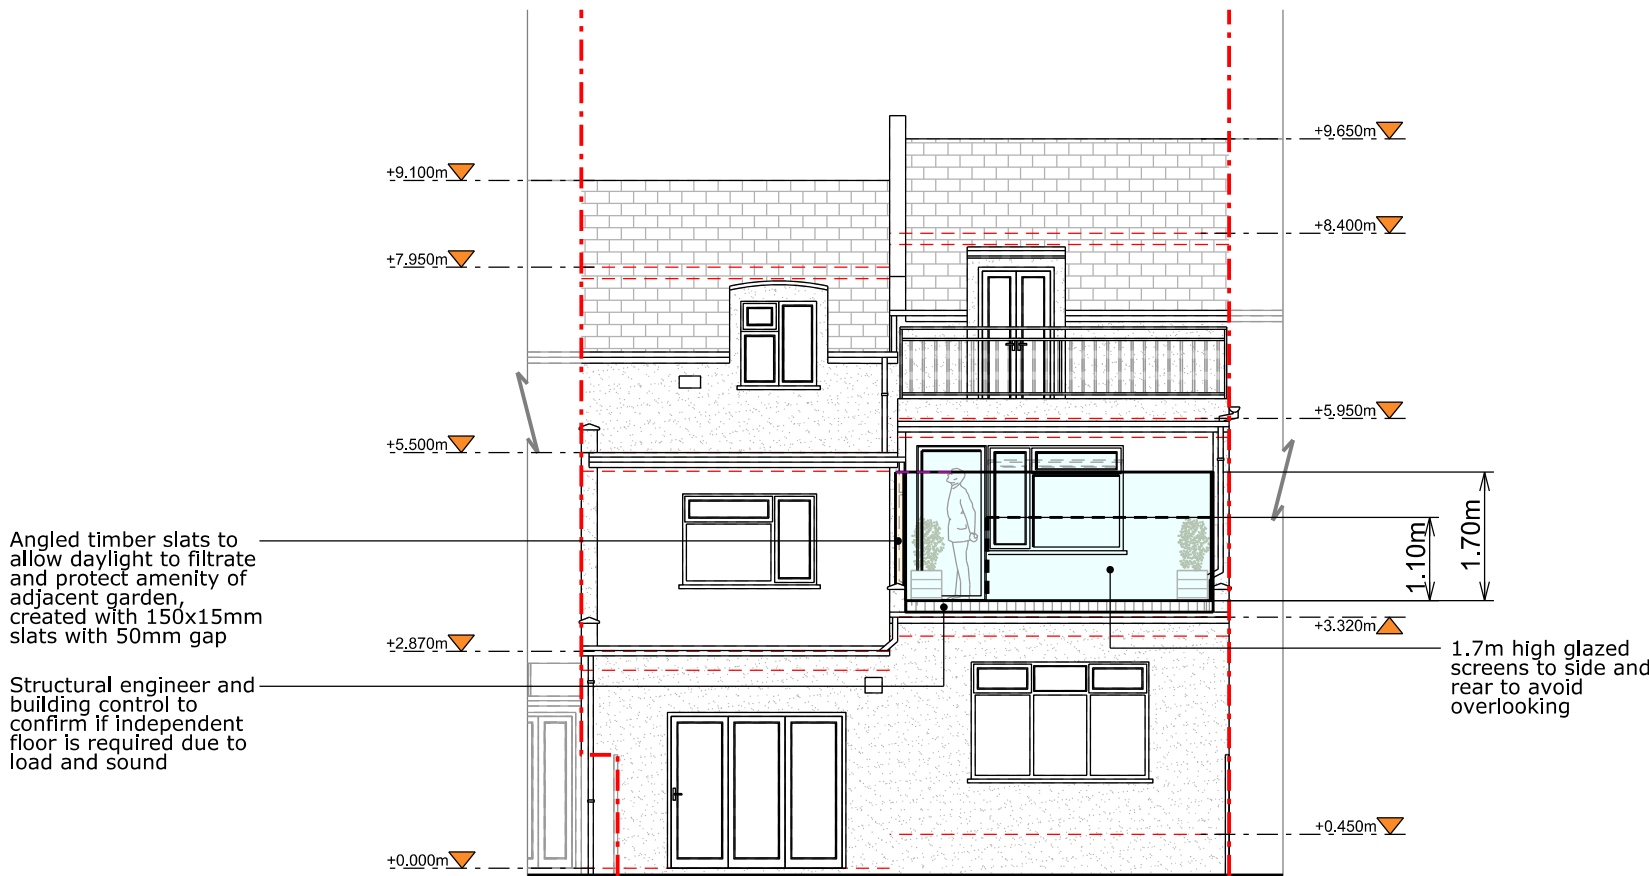

Rear Elevation

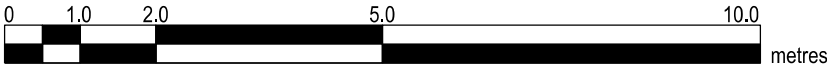

Copyright in design and this drawing is the property of Resi and Design Squared.

Reproduction in whole or in part is forbidden without written sanction of Resi and Design Squared.

All dimensions to be cross-checked on site prior to completing a Building Regulations package, structural engineering, the party wall process and construction.

Print to scale (as actual size)

NOTES

Revision

Rev	Notes	Date
-	Preliminary Issue	31/05/2023
A	Preliminary Issue	06/06/2023
B	Preliminary Issue	13/06/2023
C	Planning Issue	21/06/2023

KEY

	Proposed walls		Boundary lines
	Existing walls		Proposed beam
	Existing removed		Proposed drainage
	Proposed rooflight		1.8m head height
			1.5m head height

JOB TITLE
Proposed roof terrace and all associated works at Flat 2, 9 Langdon Park Road, N6 5PS

STATUS
Planning

DRAWING TITLE
Proposed Section A - A

CLIENT
Patrick Harris


SCALE
1:100 at A3

DRAWN
CZ

DATE
Jun 2023

CHECKED
NS

DRAWING NO. 76417 - 01 - 302C

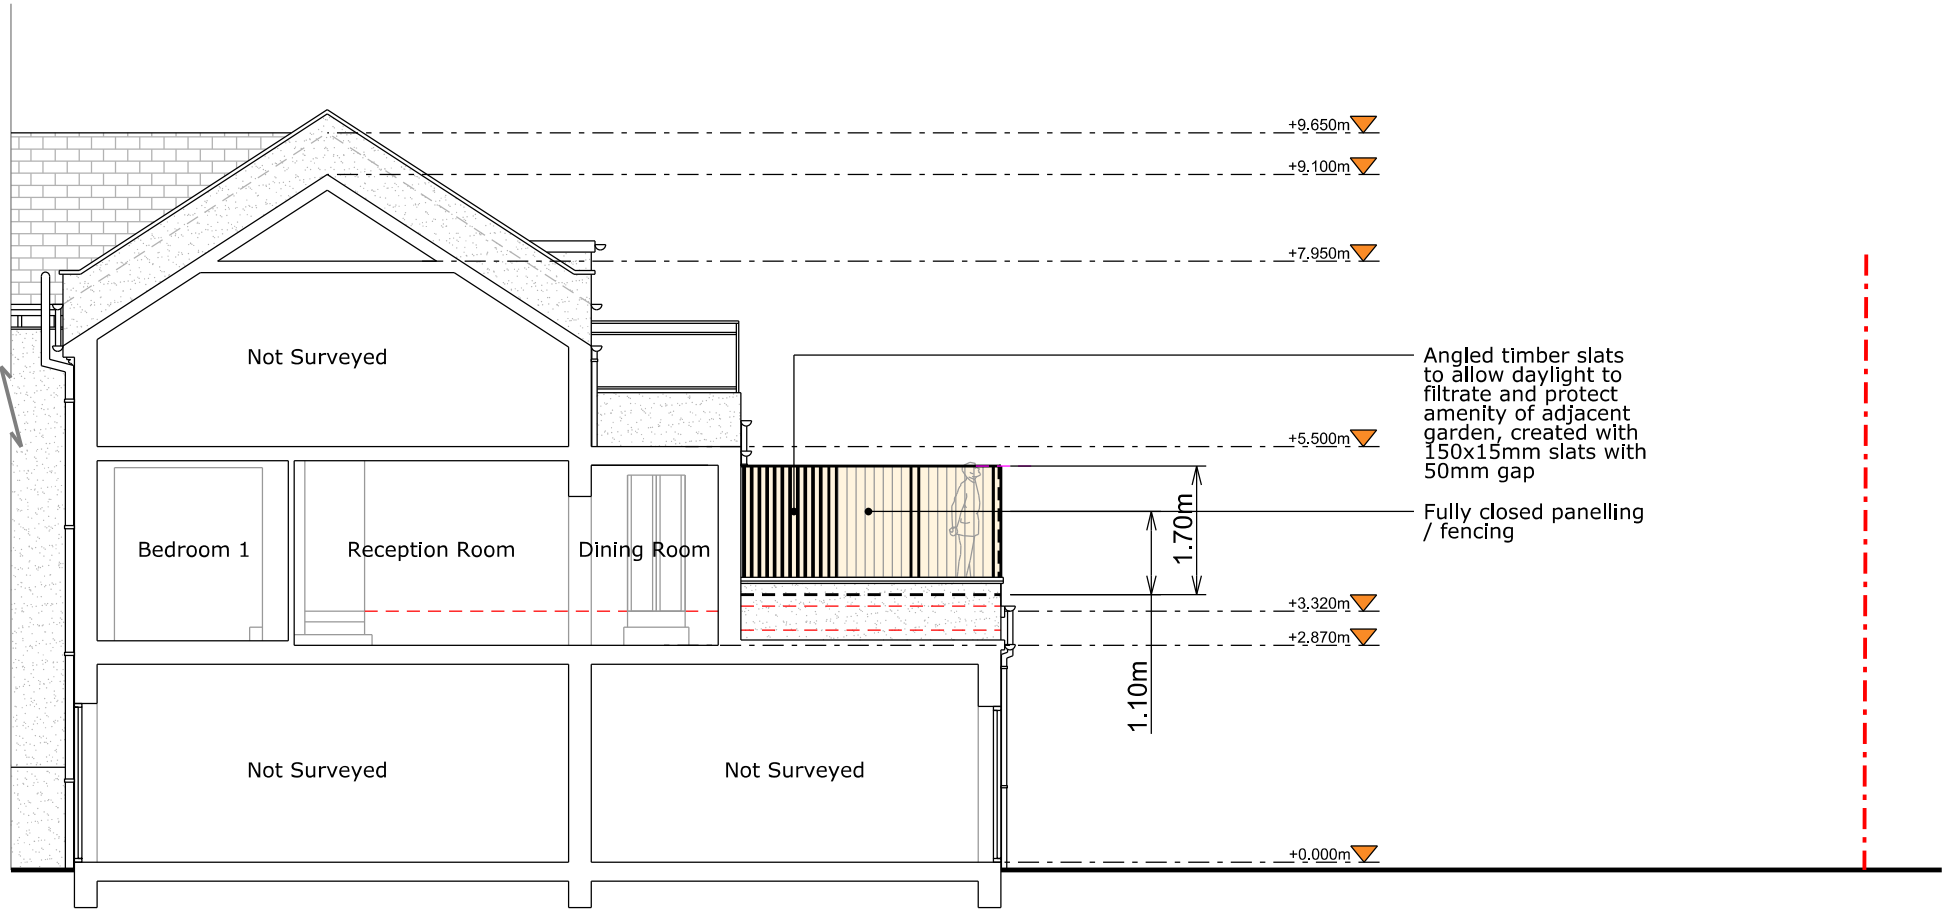

Section A - A



Copyright in design and this drawing is the property of Resi and Design Squared.

Reproduction in whole or in part is forbidden without written sanction of Resi and Design Squared.

All dimensions to be cross-checked on site prior to completing a Building Regulations package, structural engineering, the party wall process and construction.

Print to scale (as actual size)

NOTES

Revision

Rev	Notes	Date
-	Preliminary Issue	31/05/2023
A	Preliminary Issue	06/06/2023
B	Preliminary Issue	13/06/2023
C	Planning Issue	21/06/2023

KEY

	Proposed walls		Boundary lines
	Existing walls		Proposed beam
	Existing removed		Proposed drainage
	Proposed rooflight		1.8m head height
			1.5m head height

JOB TITLE
Proposed roof terrace and all associated works at Flat 2, 9 Langdon Park Road, N6 5PS

STATUS
Planning

DRAWING TITLE
Proposed Section B - B

CLIENT
Patrick Harris


SCALE
1:100 at A3

DRAWN
CZ

DATE
Jun 2023

CHECKED
NS

DRAWING NO. 76417 - 01 - 303C

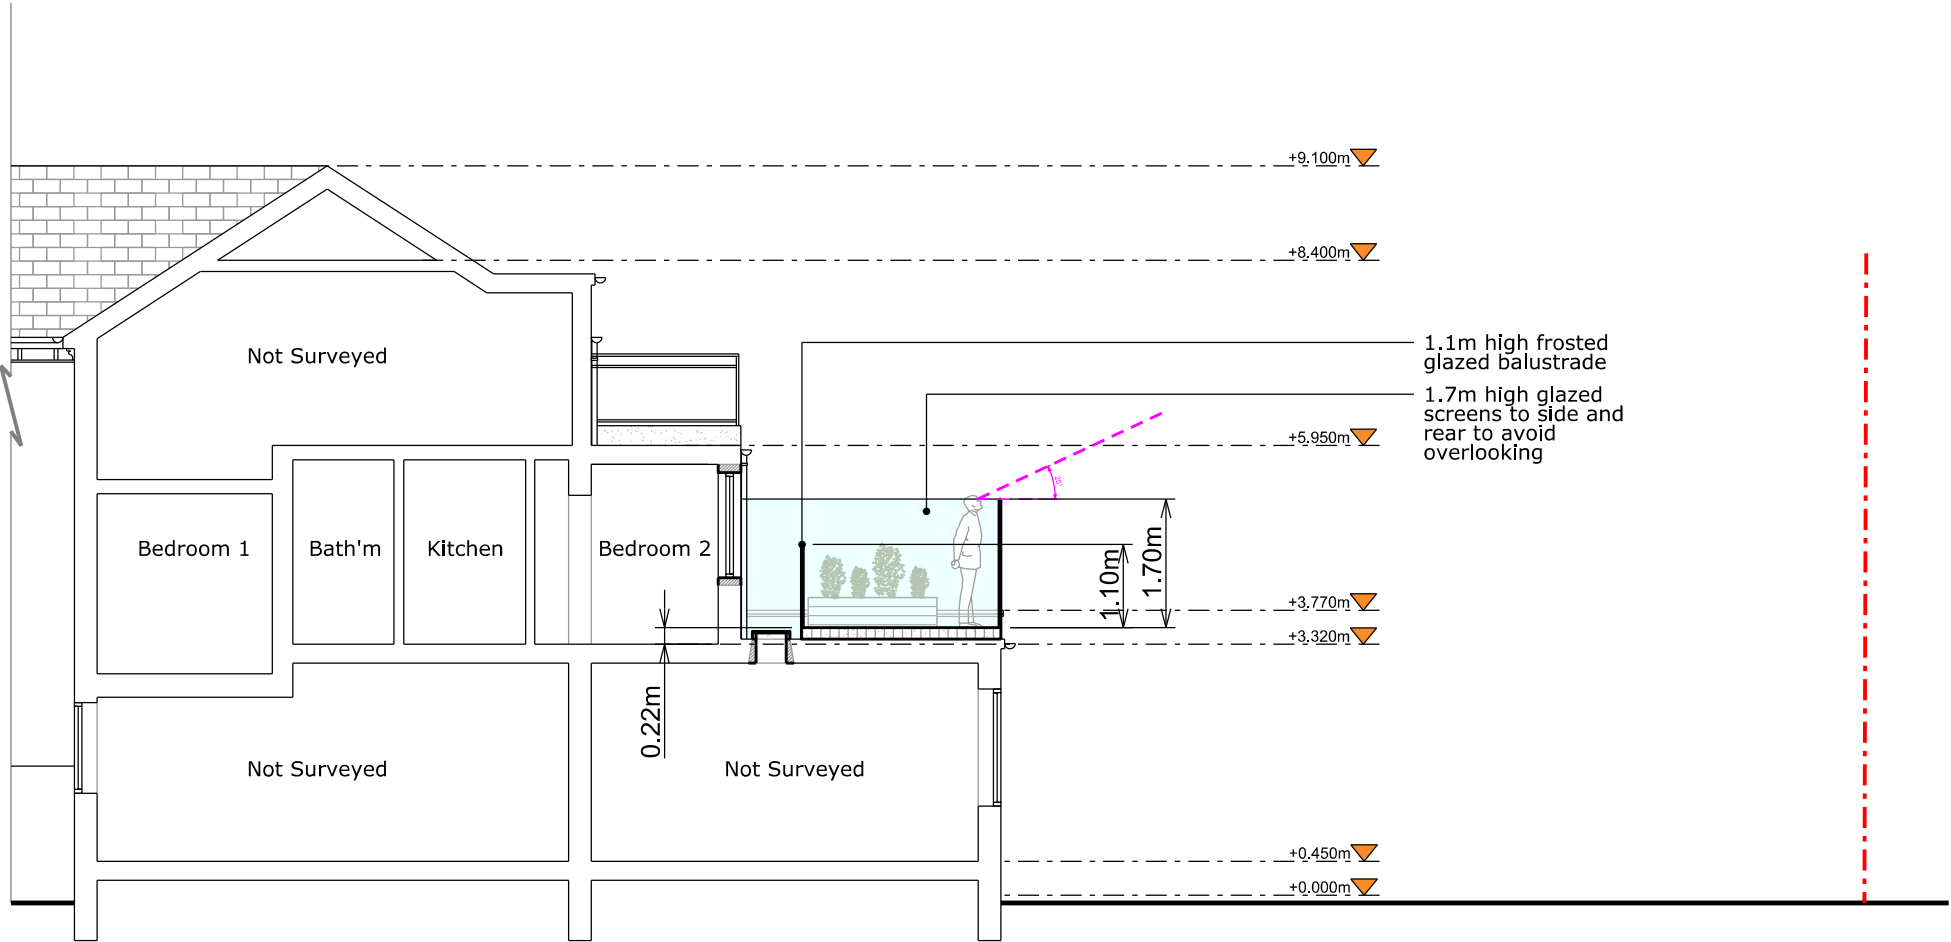

Section B - B

