


NOTES

This drawing and all the information shown is the property of Stace LLP and shall not be copied in whole, or in part, or used for any other purpose without written permission of the company.
All figured dimensions are to take precedence over scaled dimensions. All dimensions are to be checked on site. Any discrepancies must be reported to the Designer for verification prior to commencement of the affected works.
If this Auto CAD drawing is being read by any system other than Auto CAD it should be checked against an original hard copy printed by Stace LLP. Stace LLP cannot accept liability for omissions.
The original measured survey was prepared by Pro Maps.

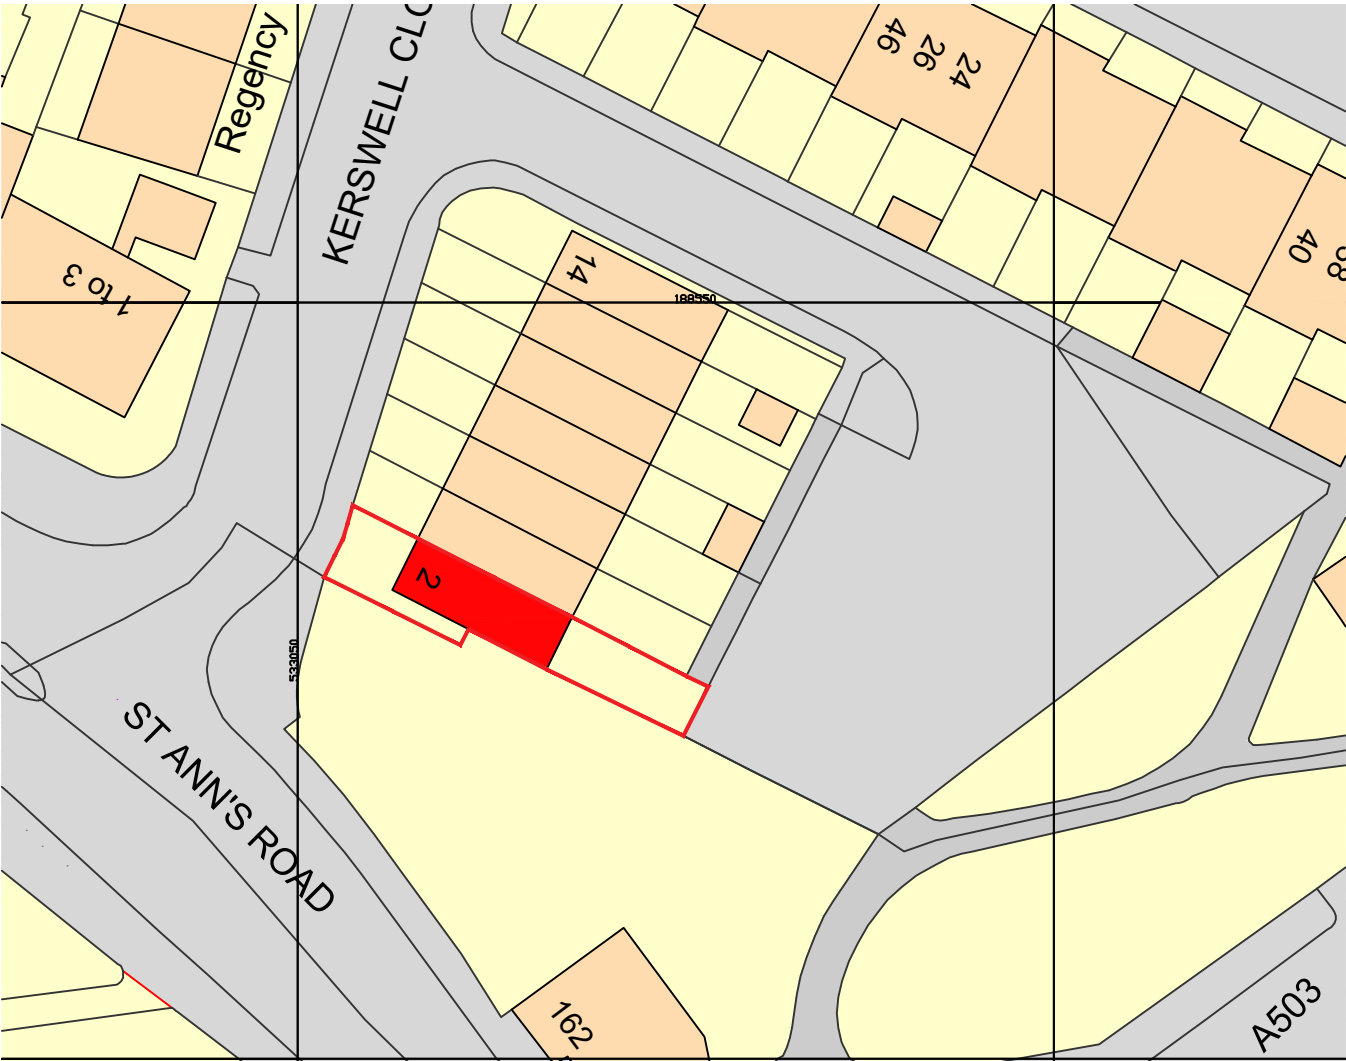

www.stace.co.uk

Rev	Date	Description	Drn
-----	------	-------------	-----

Client
Newlon
Project Name
Window Replacement Programme

Drawing Title
Block Plan
2 Kerswell Close
N15 5HT

Scale 1:500	Sheet Size A4
Date 23/05/23	Drn by FR
Drawing No. 24/0127/302	
Rev	