


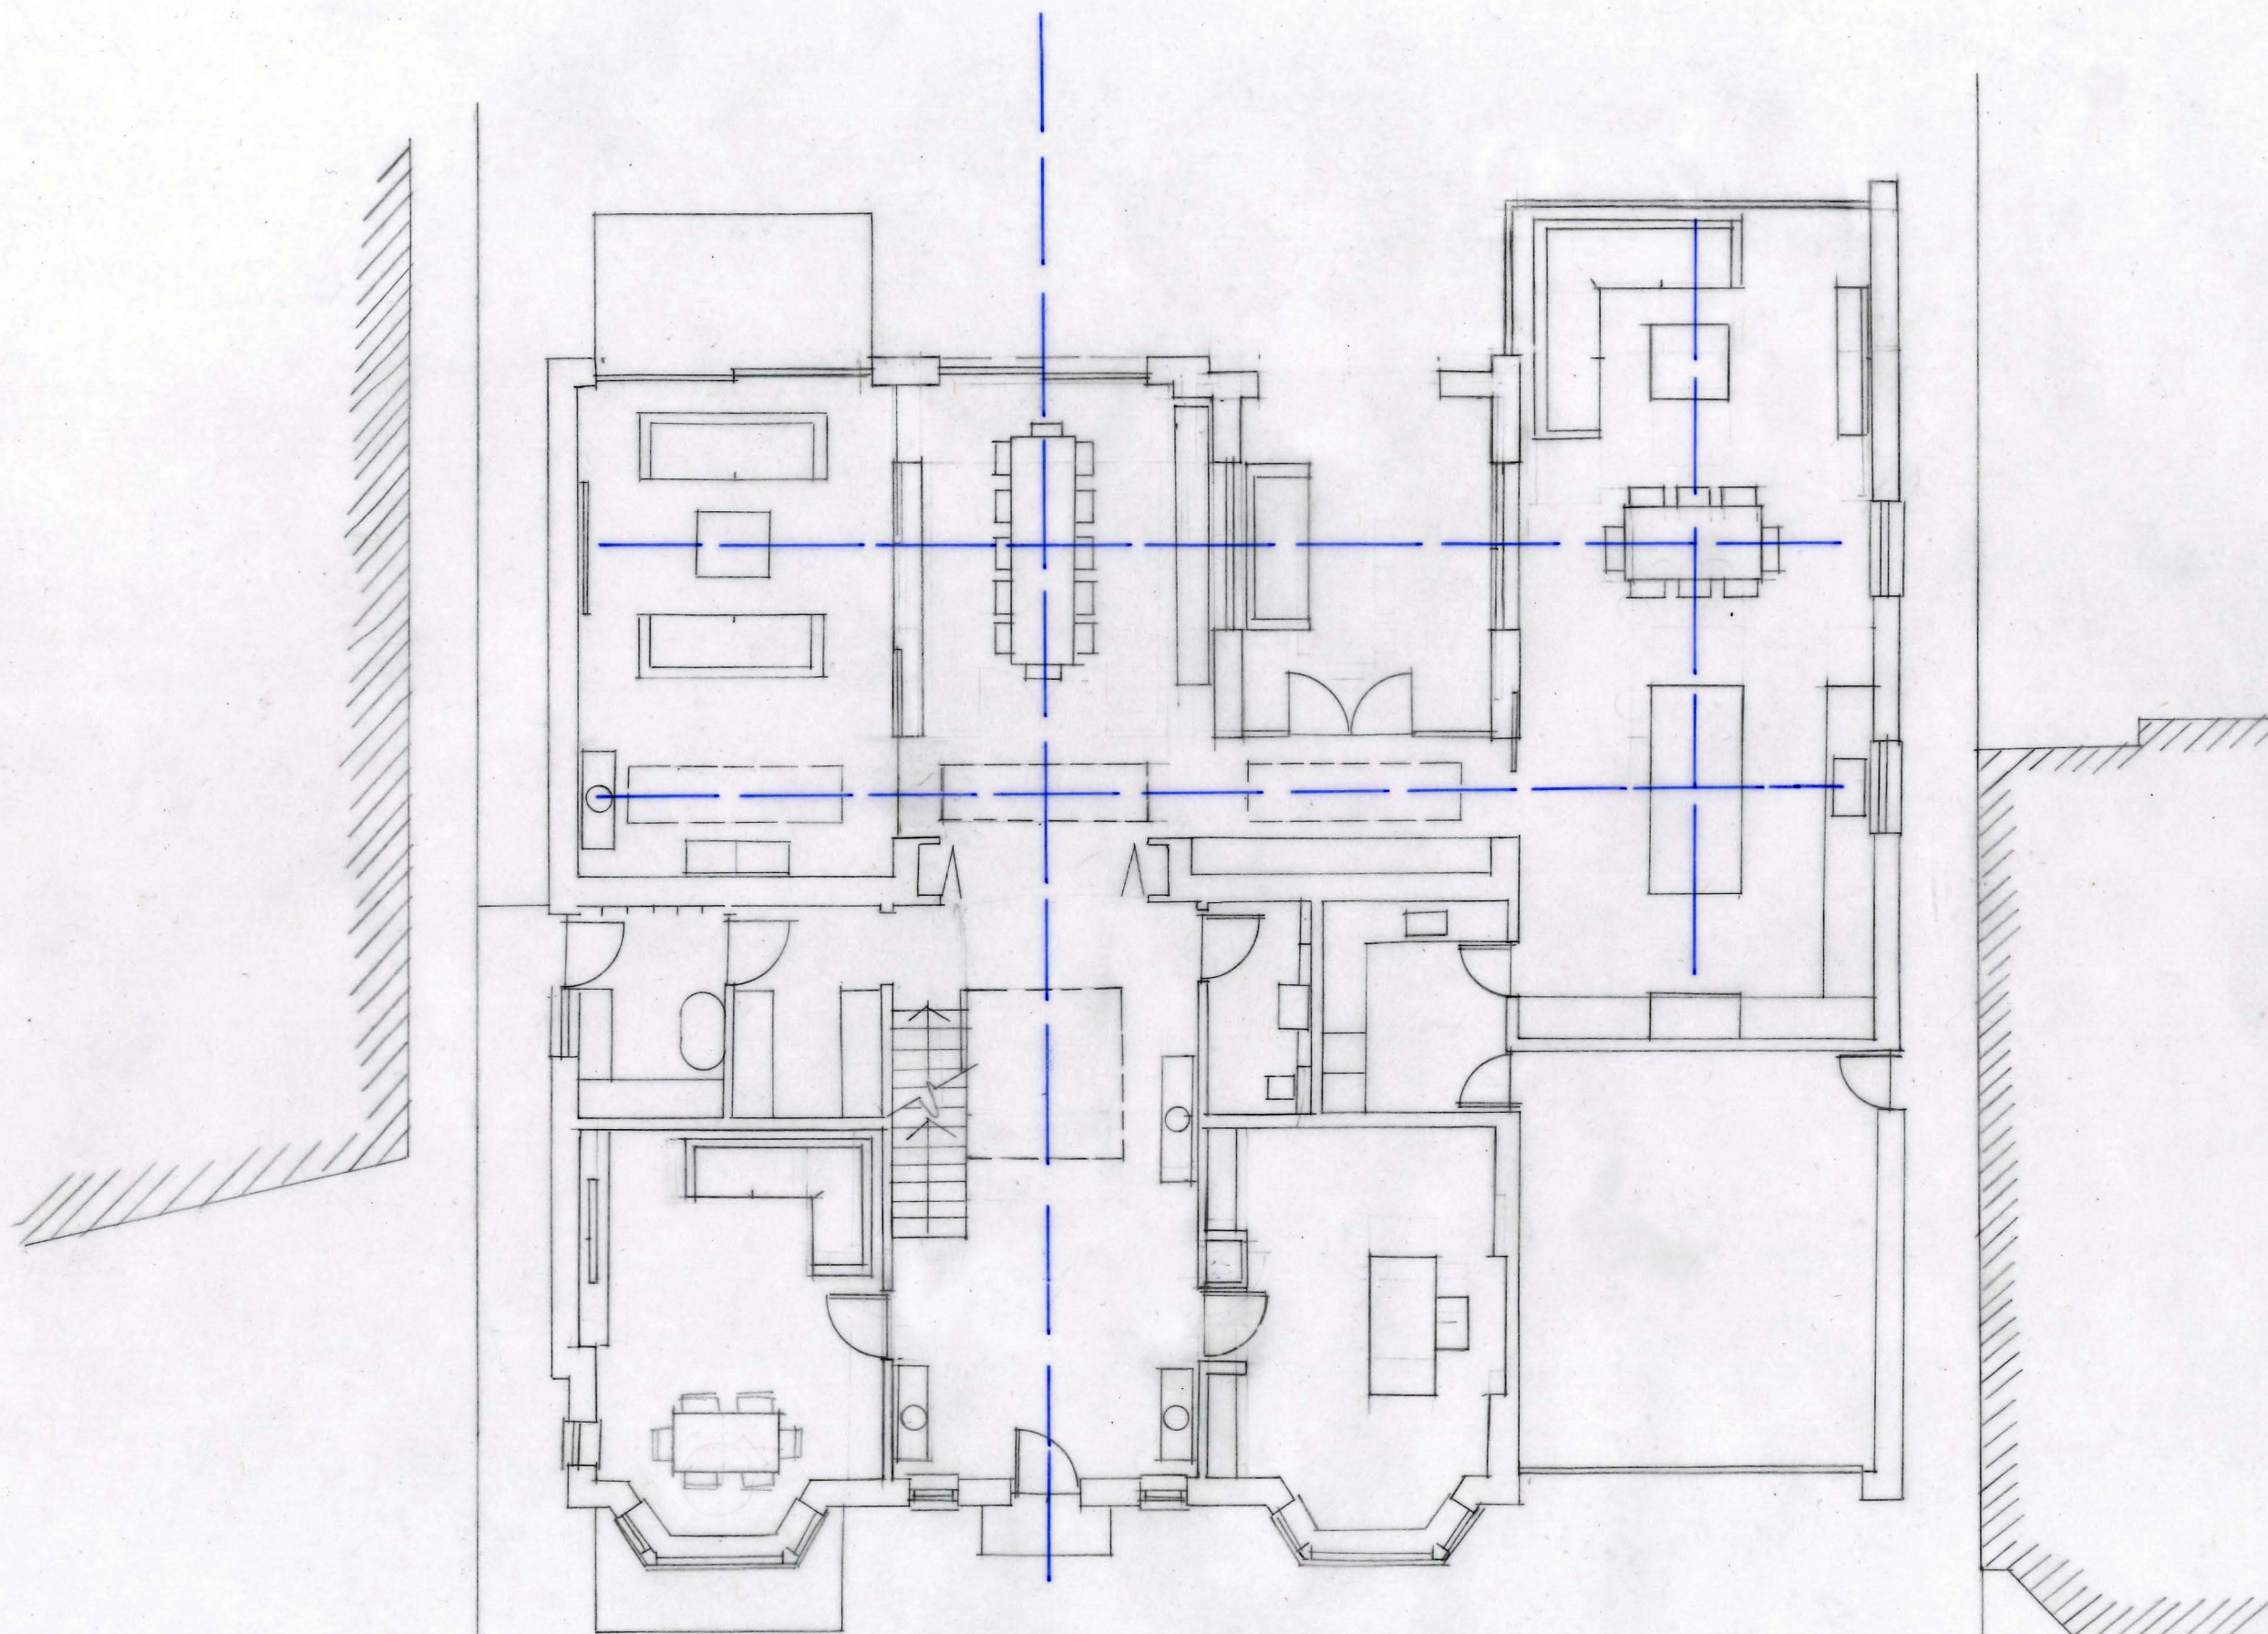

PROPOSED GROUND FLOOR PLAN 1/100
25 SHELDON AVENUE, HIGHGATE

COWPER GRIFFITH ARCHITECTS
15 HIGH STREET
WHITTLESFORD
CAMBRIDGE CB22 4LT
T 01223 835998
F 01223 837327
E architects@cowpergriffith.co.uk
www.cowpergriffith.co.uk