



210



210 West Green Road, N15 5AN

Details.

DETAILS: Bicycle storage

ADDRESS : 210 West Green Road , N15 5AN

DATE : July 2023

REF: D101



LOCKING

The enclosure will be secured with a locking system which will have a key to keep it secure.



BICYCLE STORAGE

Storemax Metallic Dark Grey
9003414 73020 5
1900 x 970 x 1360

Please see Data Sheet D102

STOREMAX SECURE SHUTTER BICYCLE STORAGE

Elevation

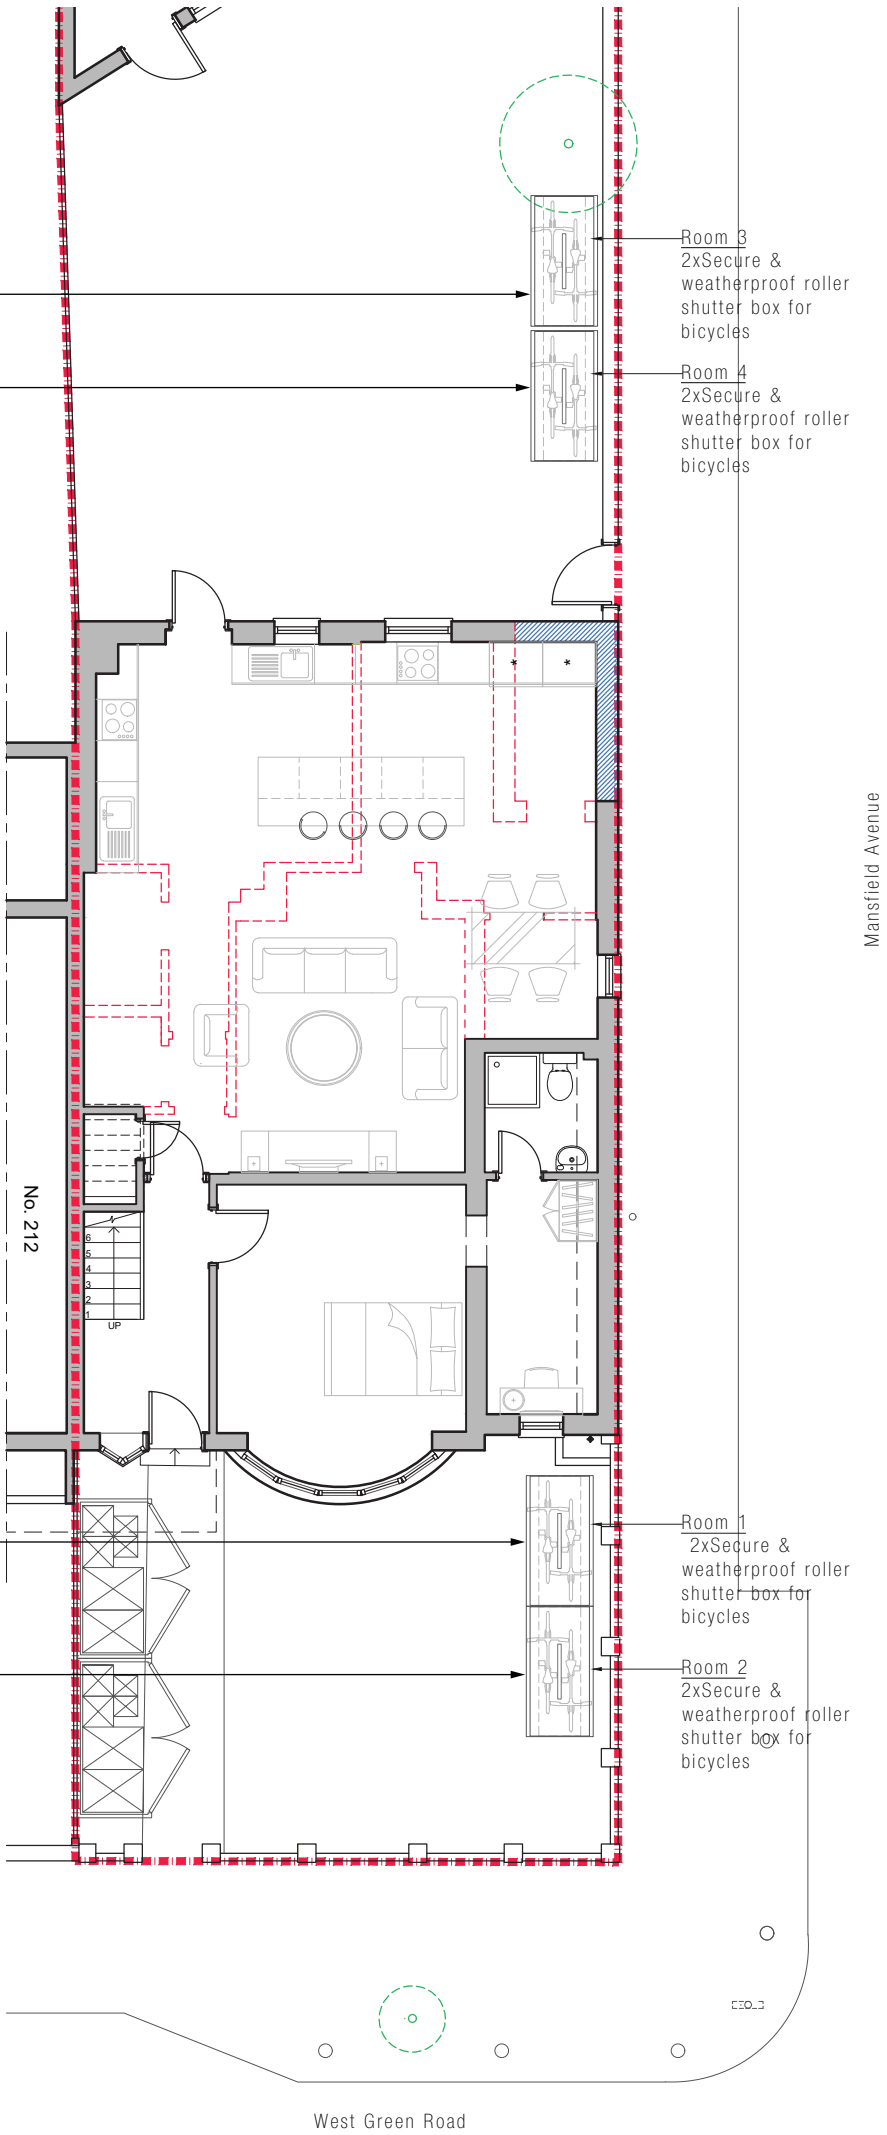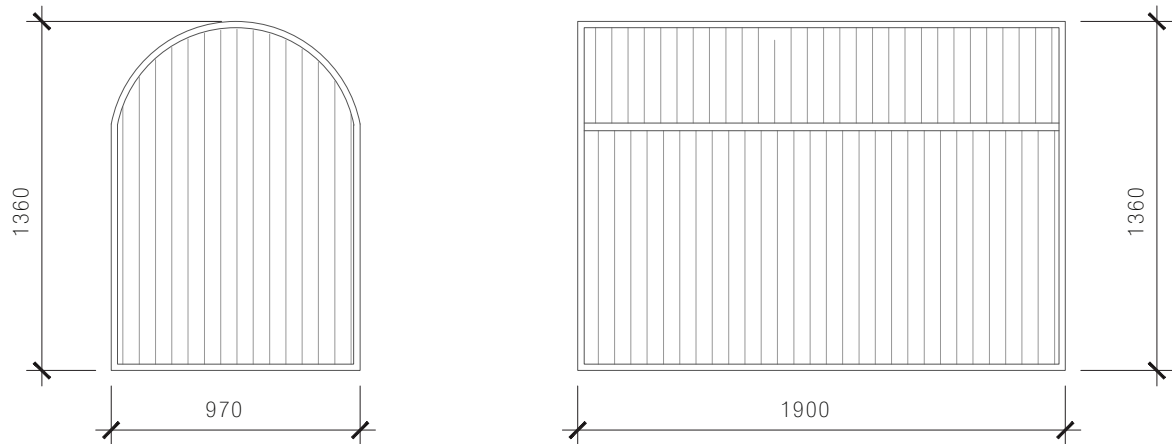

DETAILS: Bin storage


ADDRESS : 210 West Green Road , N15 5AN

DATE : July 2023

REF: D101



Elevation

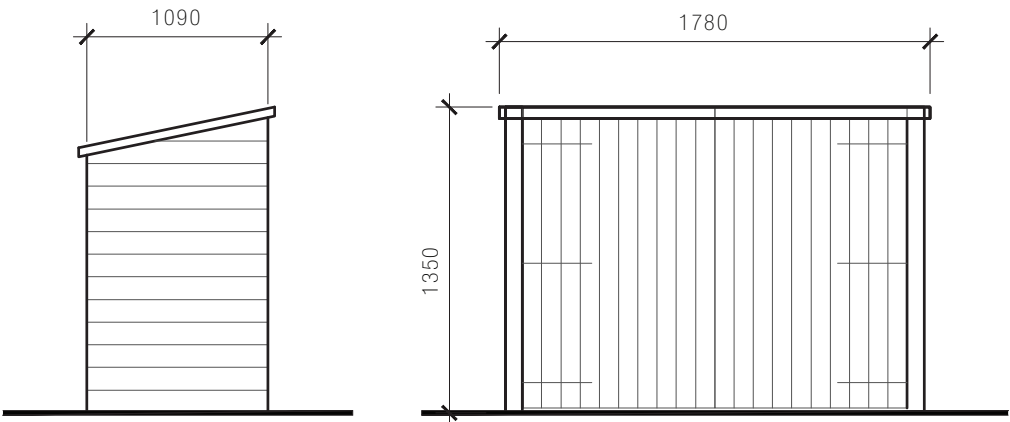

Not to Scale



WASTE STORAGE

Bins to be covered with a structure that is built out of timber.

WASTE STORAGE

2 x 360L General Waste
885mm x 620mm x 1100mm

2 x Garden waste sack
450mm x 450mm x 600mm

2 x Food waste box
350mm x 300mm x 360mm

WASTE STORAGE

2 x 360L Recycling
885mm x 620mm x 1100mm

2 x Garden waste sack
450mm x 450mm x 600mm

2 x Food waste box
350mm x 300mm x 360mm

NOTE

Food waste boxes to be on a Shelf above the Garden Waste sacks.

