


COPY RIGHT OF THIS DRAWING IS VESTED IN ROBINSON LEIGH ARCHITECTS, AND MAY NOT BE REPRODUCED WITHOUT THE PERMISSION OF THE OWNER. DO NOT SCALE. USE FIGURE DIMENSIONS ONLY. ALL DIMENSIONS TO BE CHECKED ON SITE AND ANY DISCREPANCIES TO BE REPORTED IMMEDIATELY. DRAWING SIZE A1.

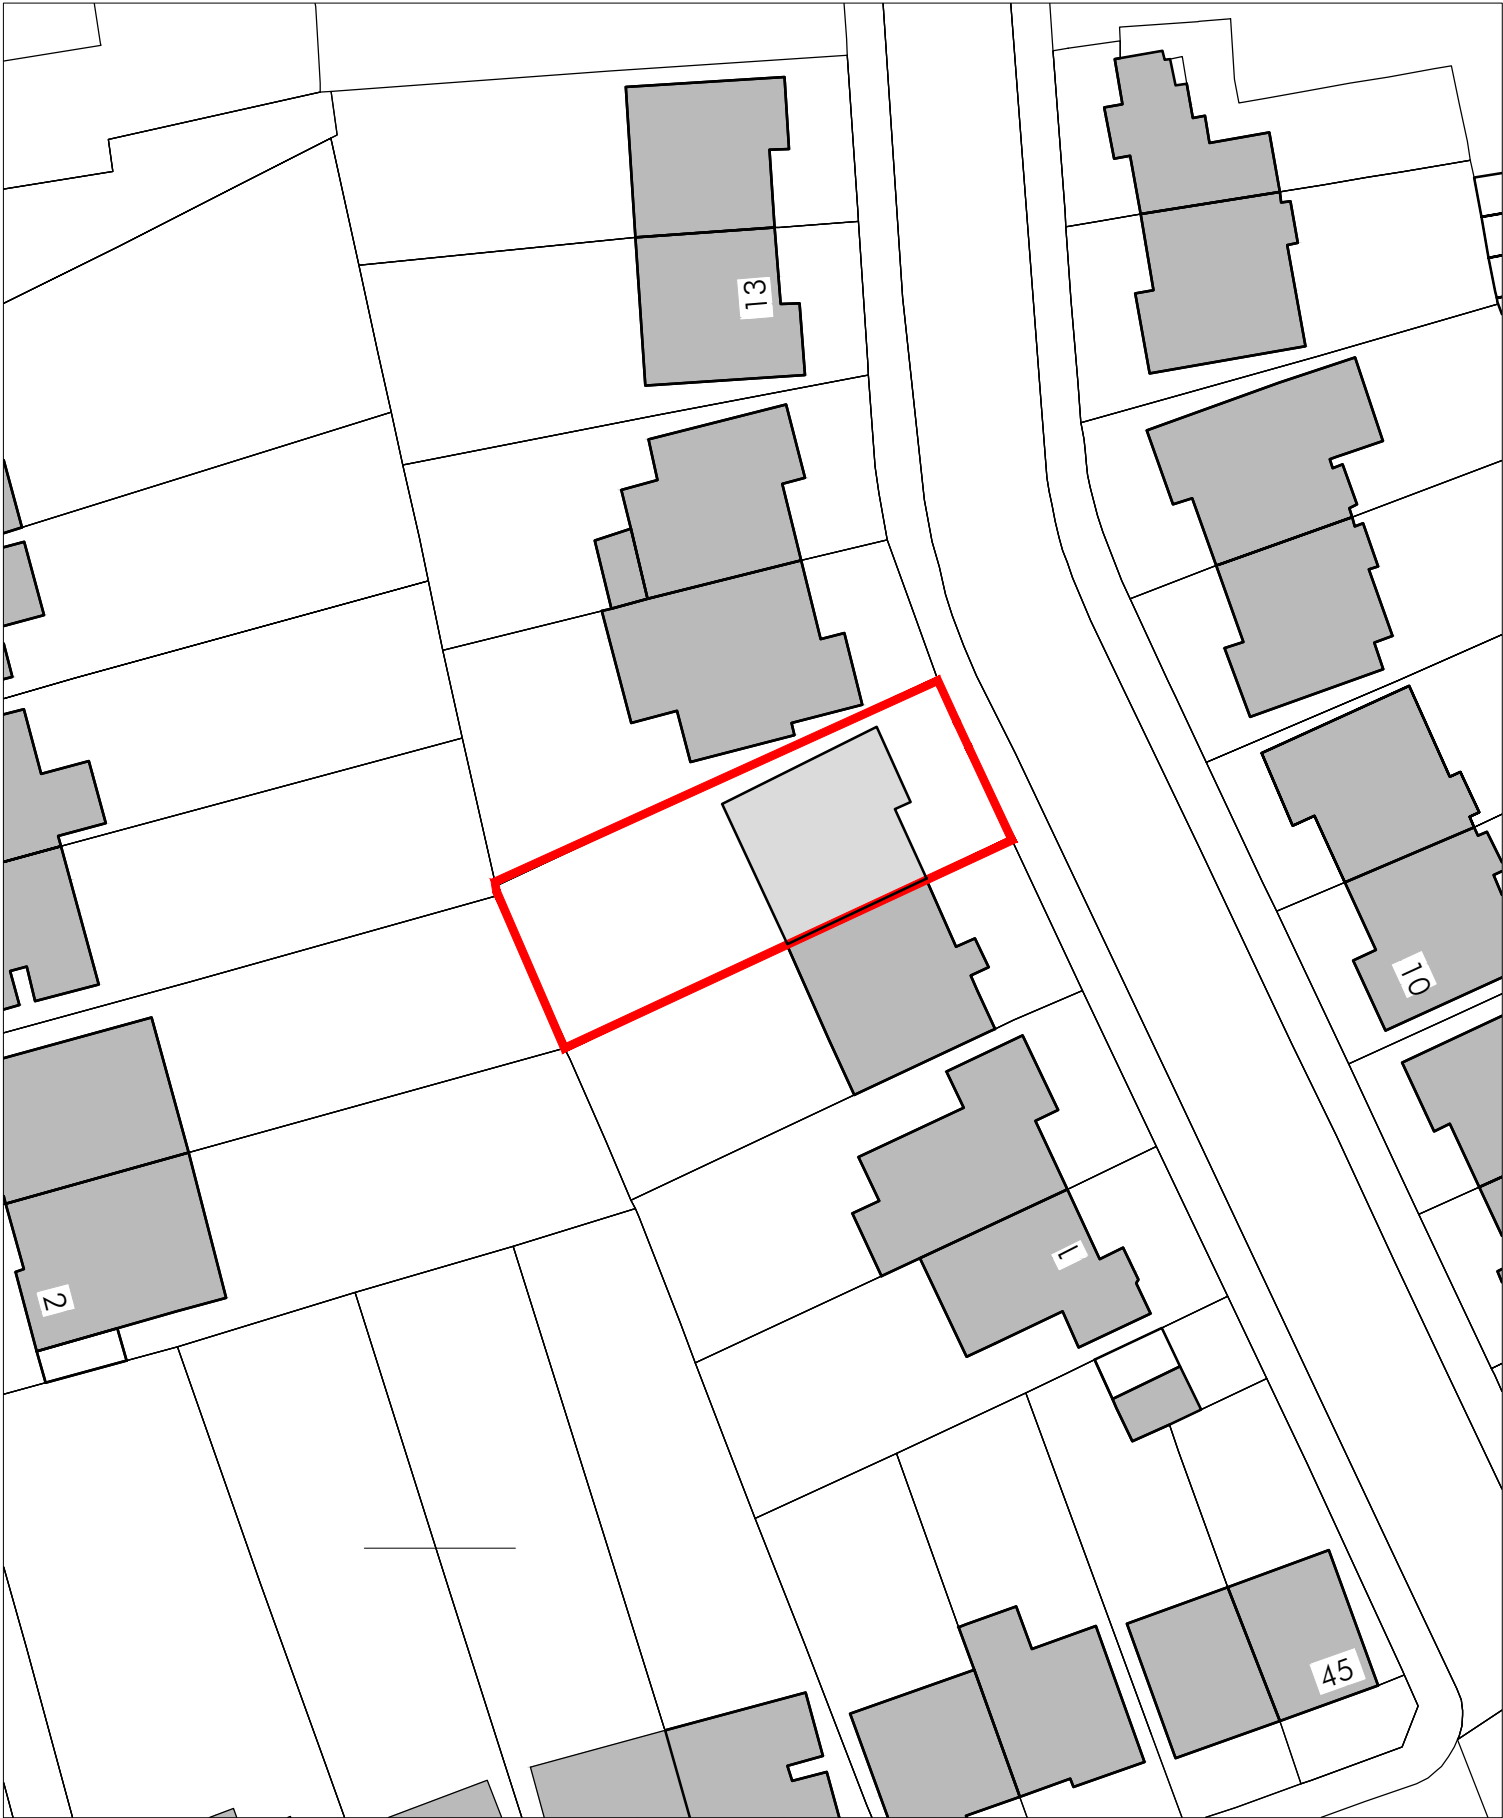

LOCATION PLAN scale 1:500



LOCATION PLAN scale 1:1250



REV.	NOTES:	DATE



PROJECT 7 Pages Hill, Muswell Hill		
CLIENT		
PROJECT NO 220004	DRAWING NO E_00	REVISION
DRAWING TITLE LOCATION PLAN		
SCALE @ A1	SCALE @ A3 1:50	
DATE 16 JUNE 2020		
DRAWN BY AL	CHECKED BY	
ISSUED FOR Planning		

STARC ARCHITECTS
LONDON
WWW.STARC-ARCHITECTS.COM