


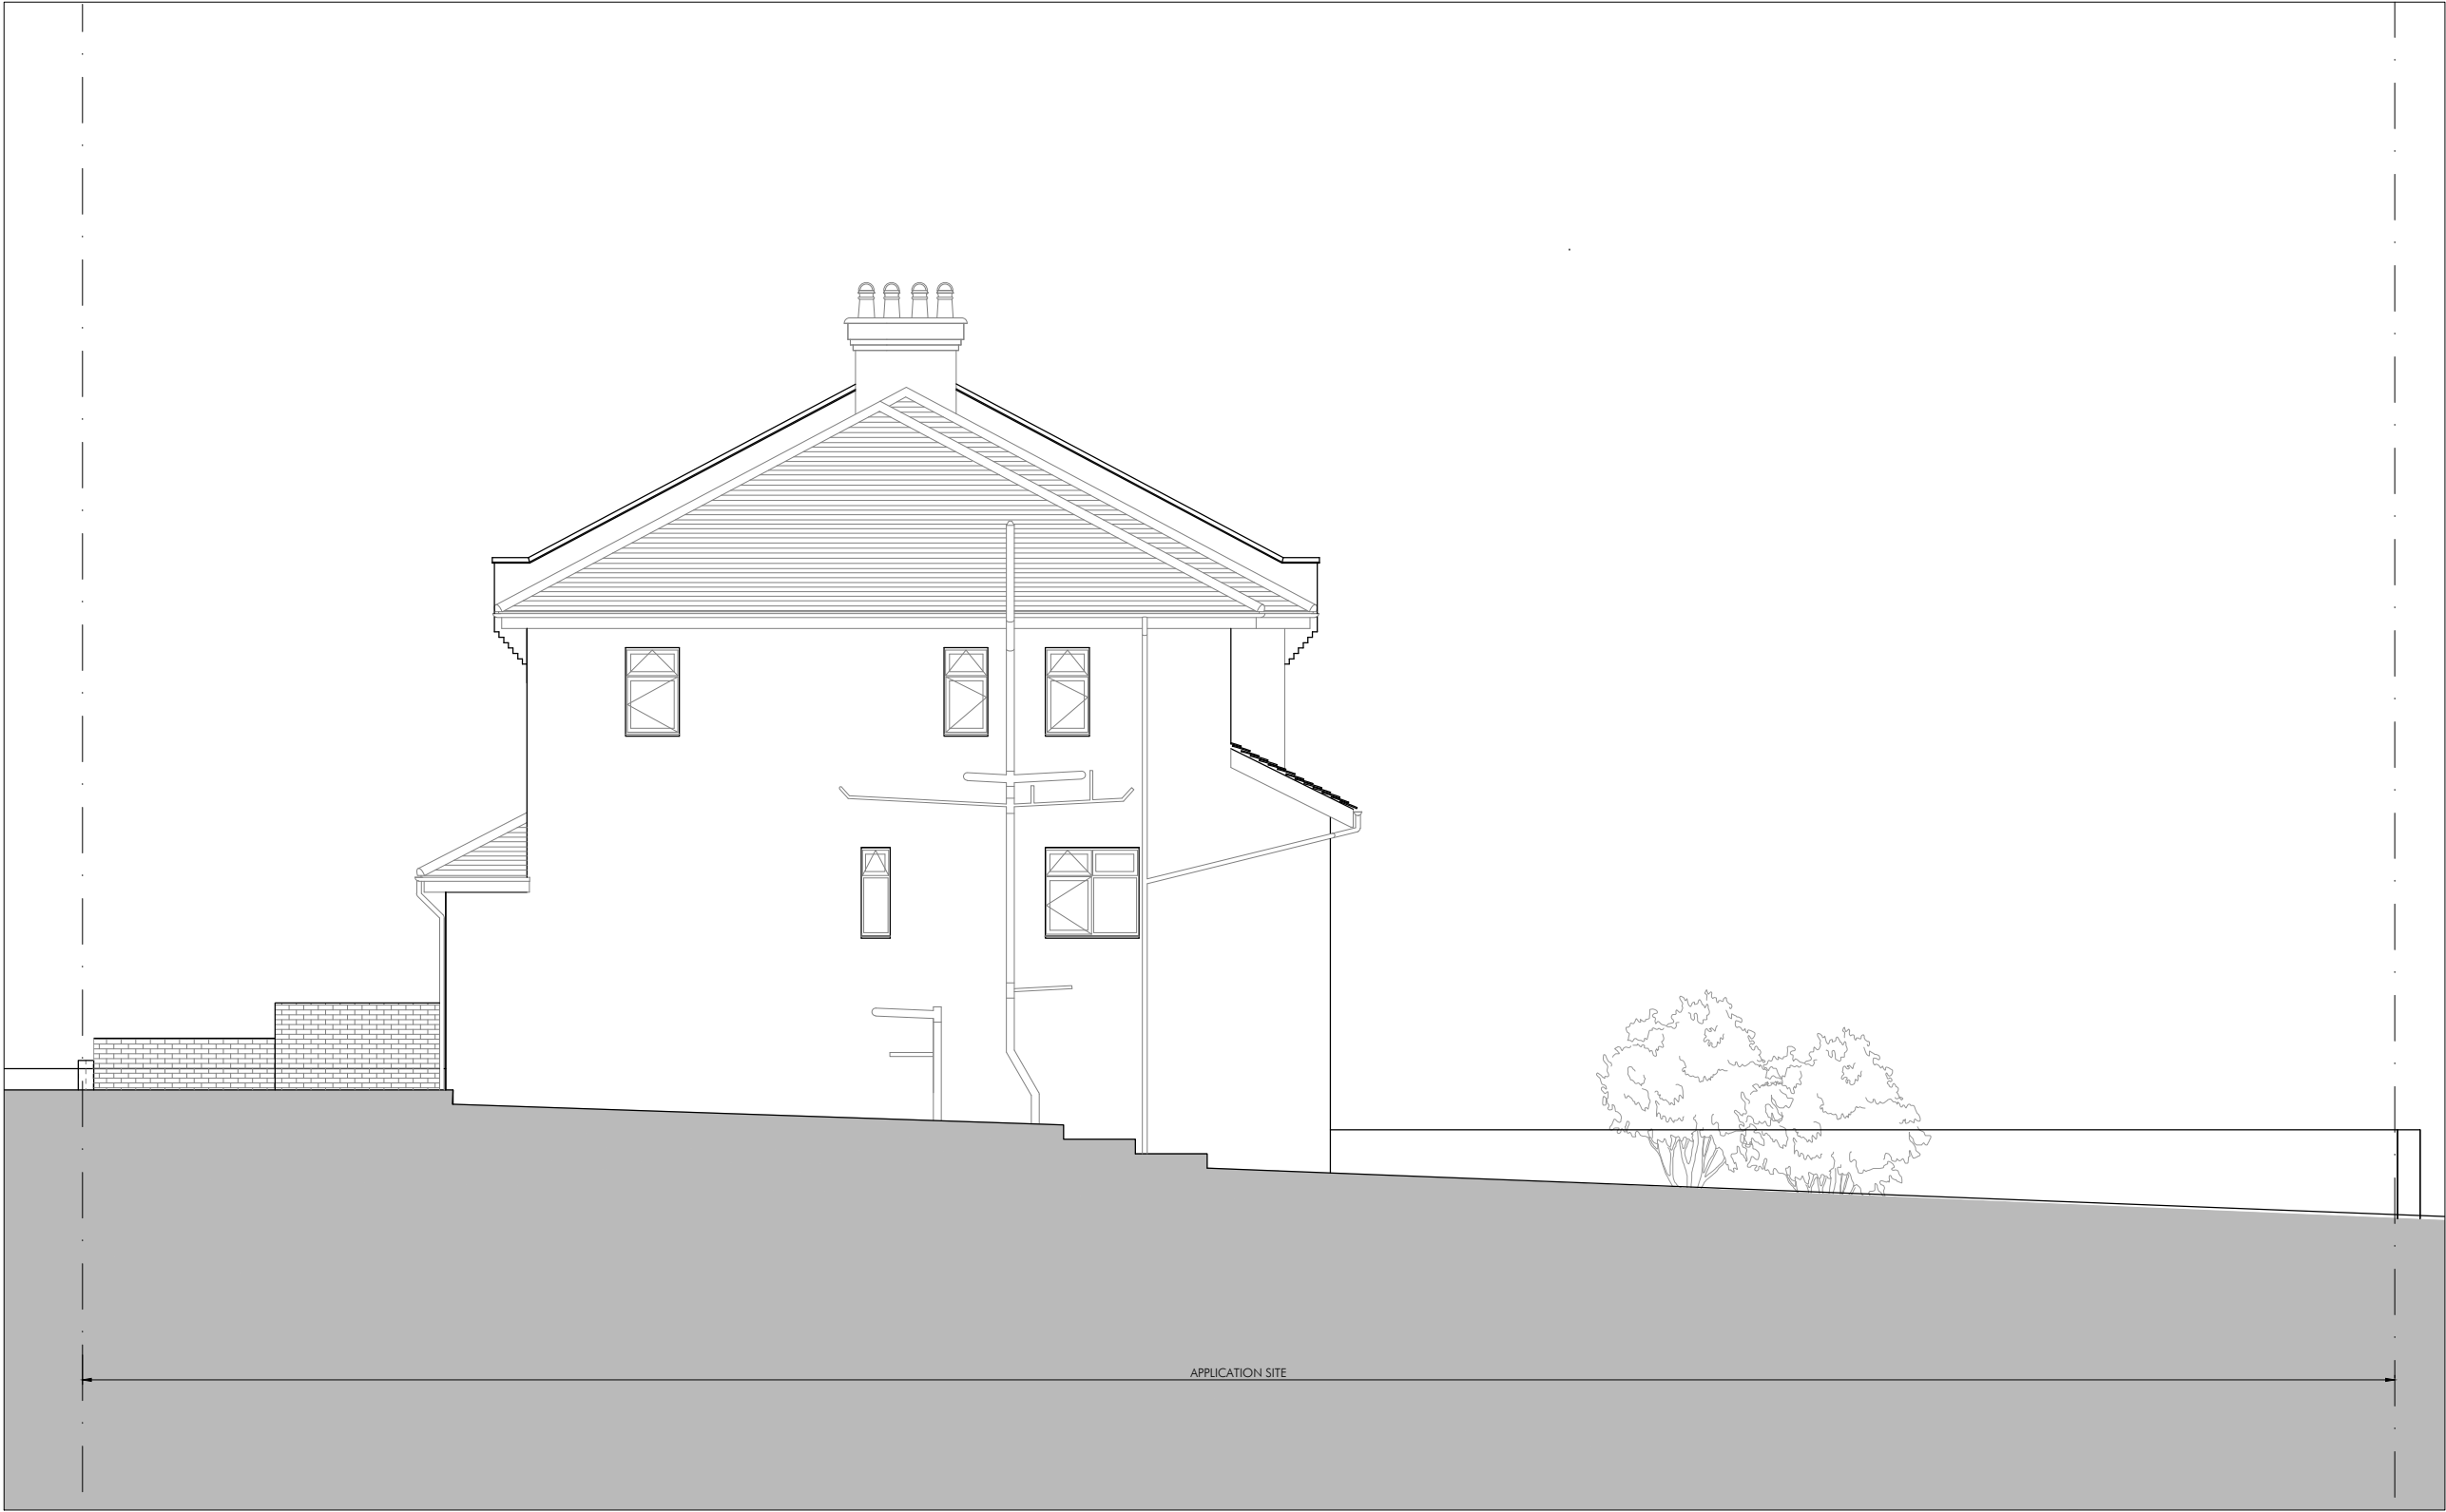

APPLICATION SITE



REV.	NOTES:	DATE
------	--------	------

NORTH POINT

PROJECT
7 Pages Hill, Muswell Hill

CLIENT

PROJECT NO
220004

DRAWING NO
E_12

REVISION

DRAWING TITLE
EXISTING SIDE ELEVATION

SCALE @ A1
1:50

SCALE @ A3
1:100

DATE
July 2023

DRAWN BY
AL

CHECKED BY

ISSUED FOR
Planning

STARC ARCHITECTS

LONDON
WWW.STARC-ARCHITECTS.COM