



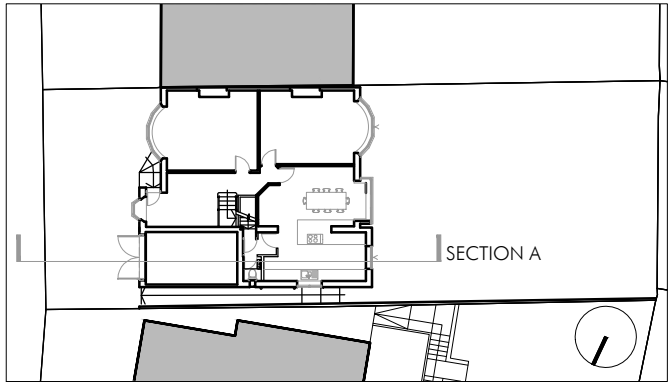

KEY PLAN

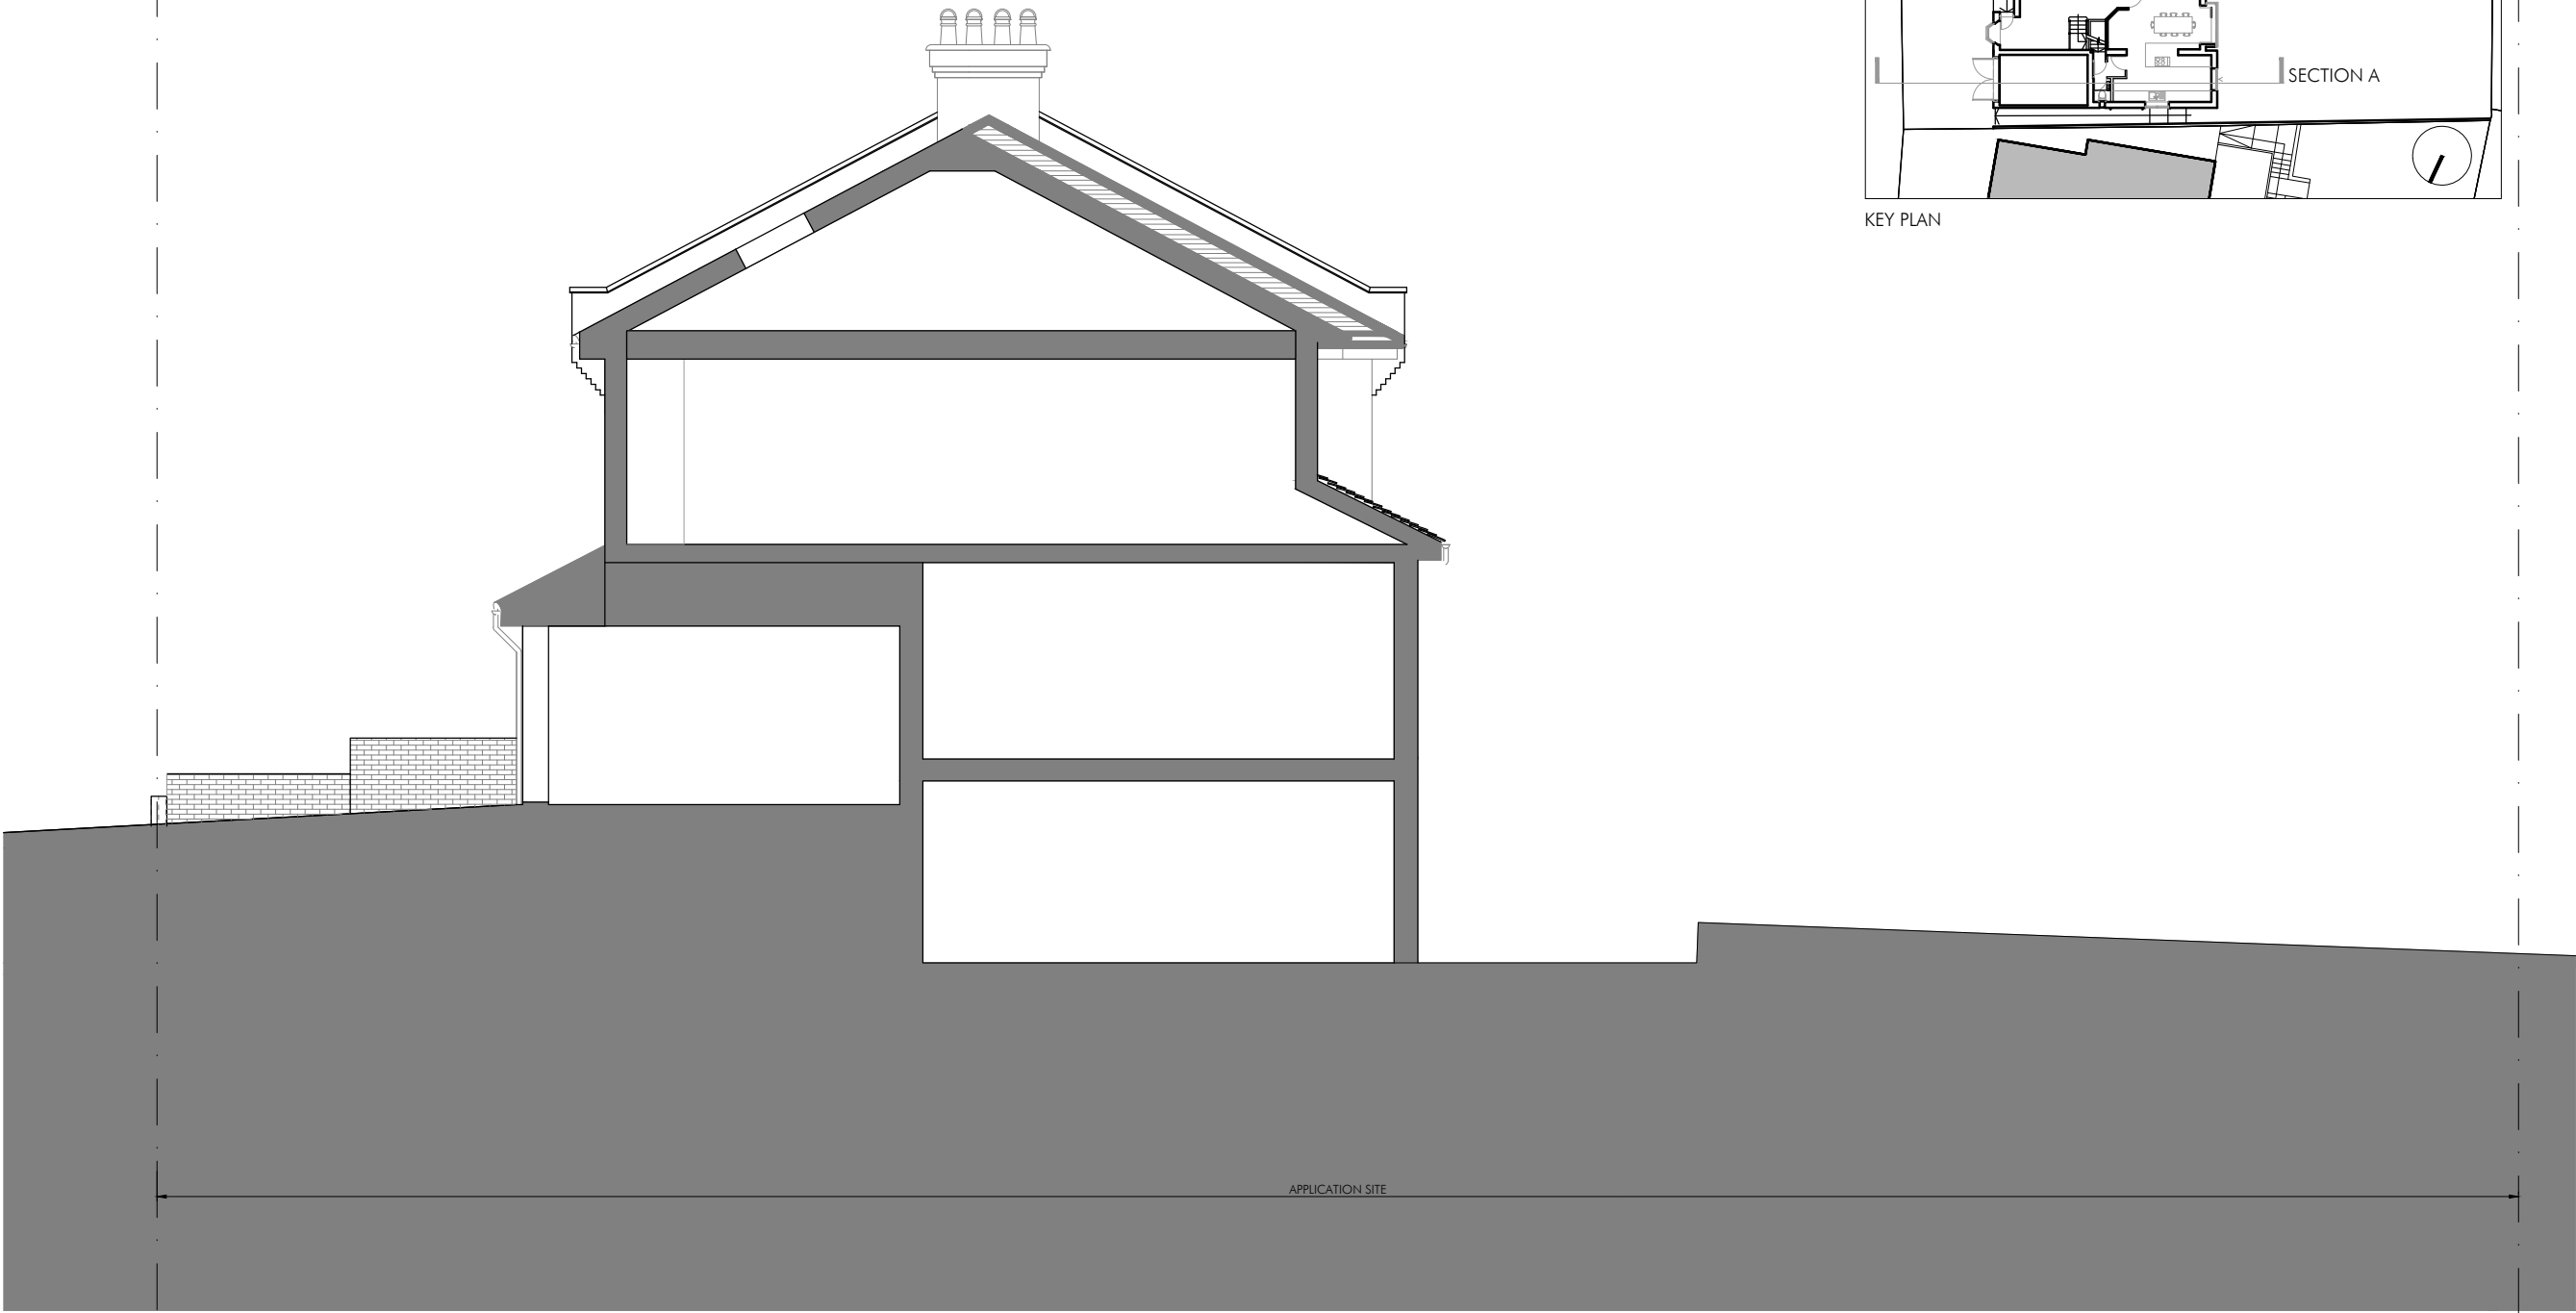

APPLICATION SITE



REV.	NOTES:	DATE

NORTH POINT

PROJECT 7 Pages Hill, Muswell Hill		
CLIENT		
PROJECT NO 220004	DRAWING NO P_13	REVISION
DRAWING TITLE EXISTING SECTION AA		
SCALE @ A1 1:50	SCALE @ A3 1:100	
DATE July 2023		
DRAWN BY AL	CHECKED BY	
ISSUED FOR Planning		

STARC ARCHITECTS
LONDON
WWW.STARC-ARCHITECTS.COM