

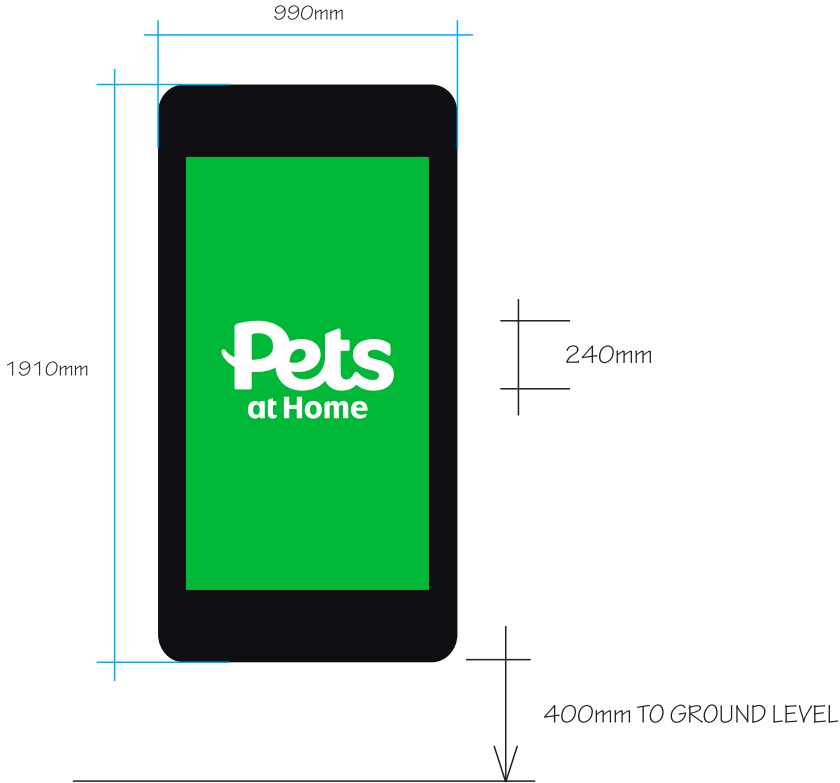
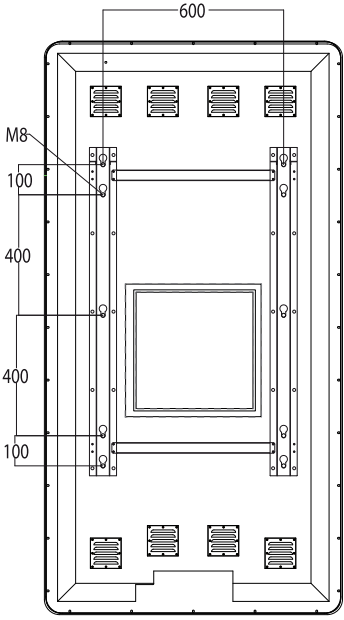


SIDE VIEW

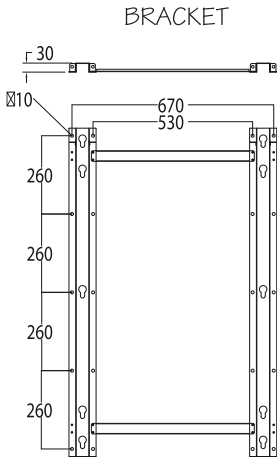

REAR VIEW

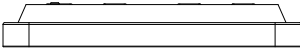

PLAN VIEW

ITEM I
DIGITAL SCREEN SHOWING REFRESHING STATIC IMAGES.
990 x 1910 x 140mm OVA SIZE

ILLUMINATION LEVELS WILL NOT EXCEED 2500 CDM2 AT FACE
Scale 1:25



ANY COLOURS SHOWN ARE INDICATIVE ONLY AND ARE NOT TRUE REPRESENTATIONS OF THE FINISHED PRODUCT.

THIS DRAWING IS THE PROPERTY OF BENSON SIGNS LIMITED. COPYRIGHT IS RESERVED BY THEM AND IS ISSUED ON THE CONDITION THAT IT IS NOT COPIED OR DISCLOSED BY OR TO ANY UNAUTHORISED PERSONS WITHOUT PRIOR CONSENT IN WRITING OF BENSON SIGNS LIMITED.

CLIENT PETS AT HOME		JOB TOTTENHAM HALE RETAIL PARK, 2 BROAD LANE, LONDON N15 4QD		
DATE 05.07.2023	SCALE AS SHOWN @ A3	DRAWN J.B.	REV.	DWG No. 27194 PLAN

