
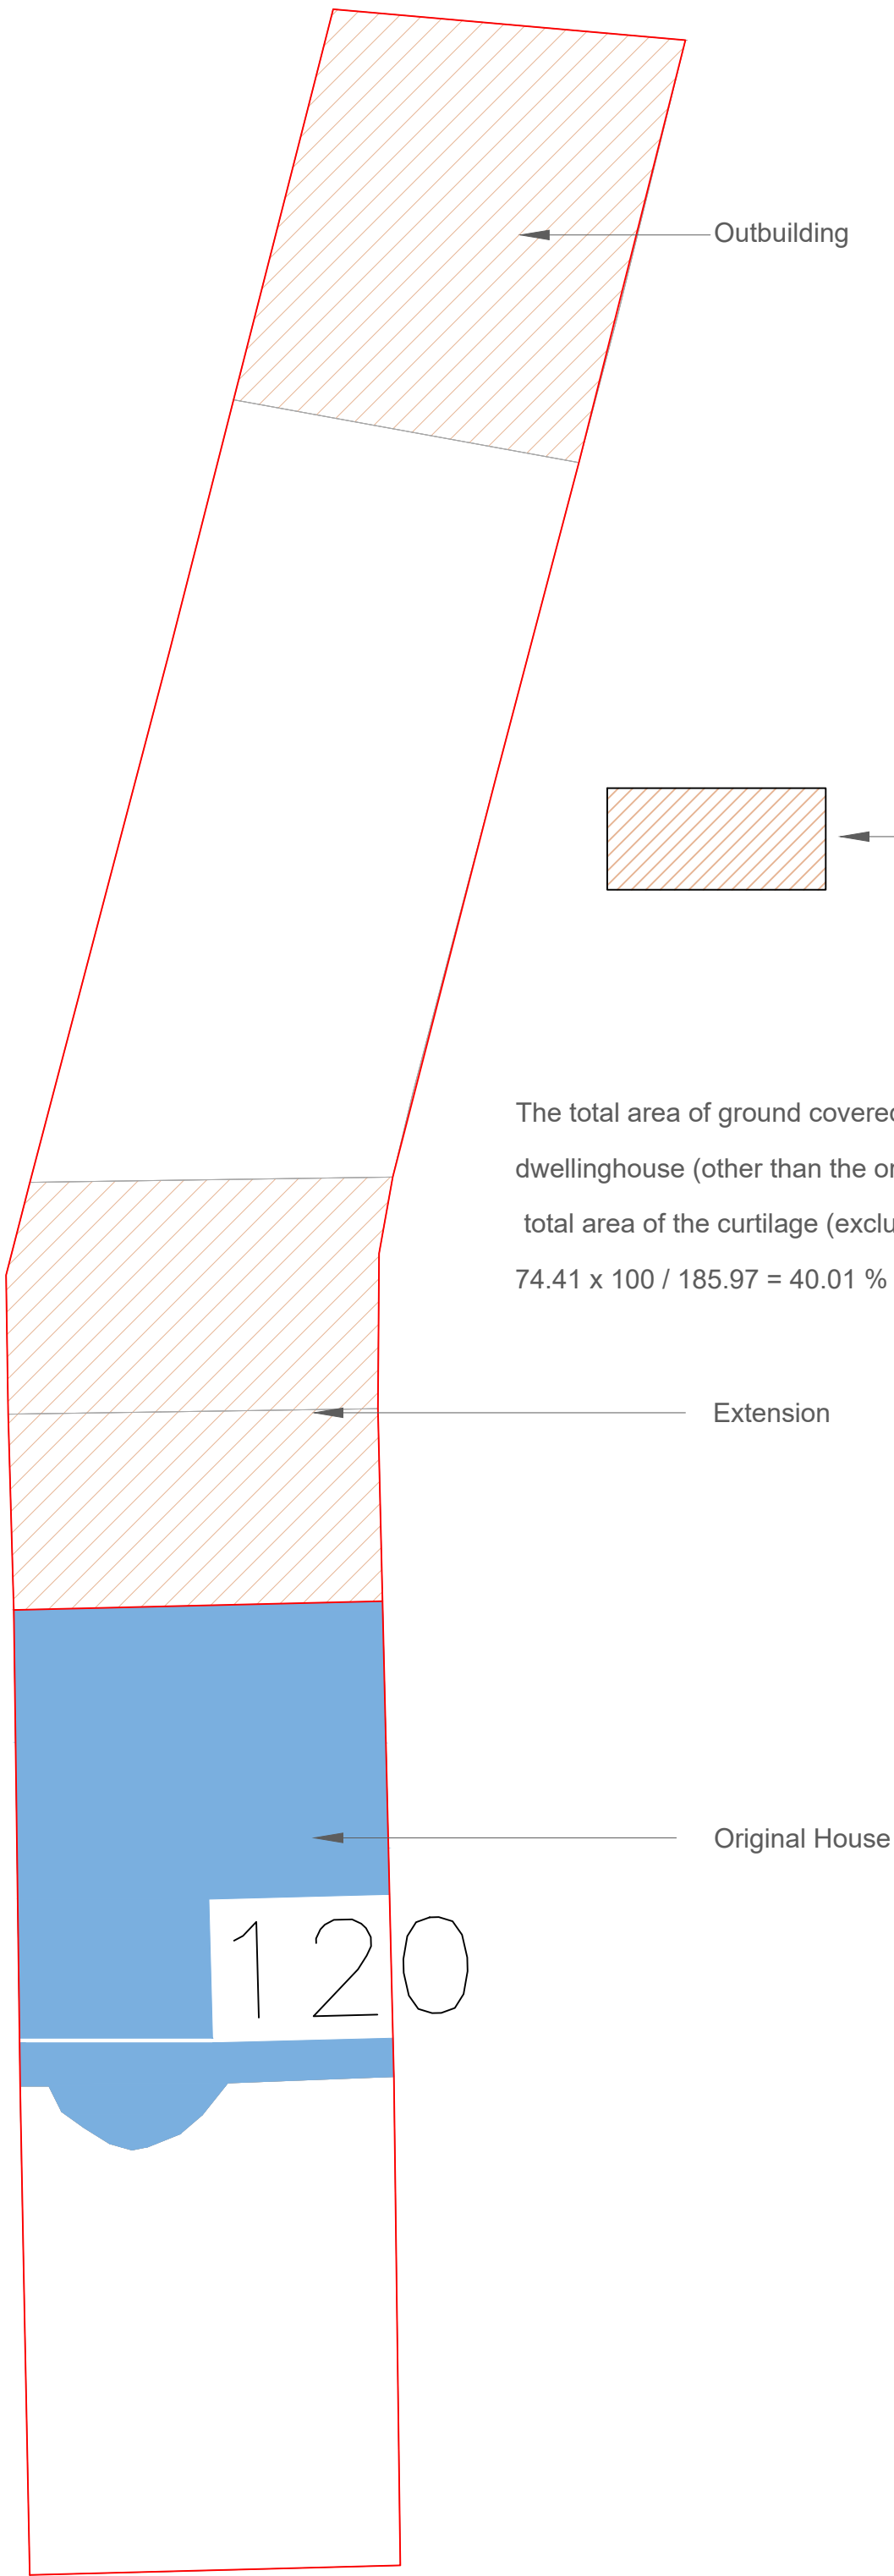
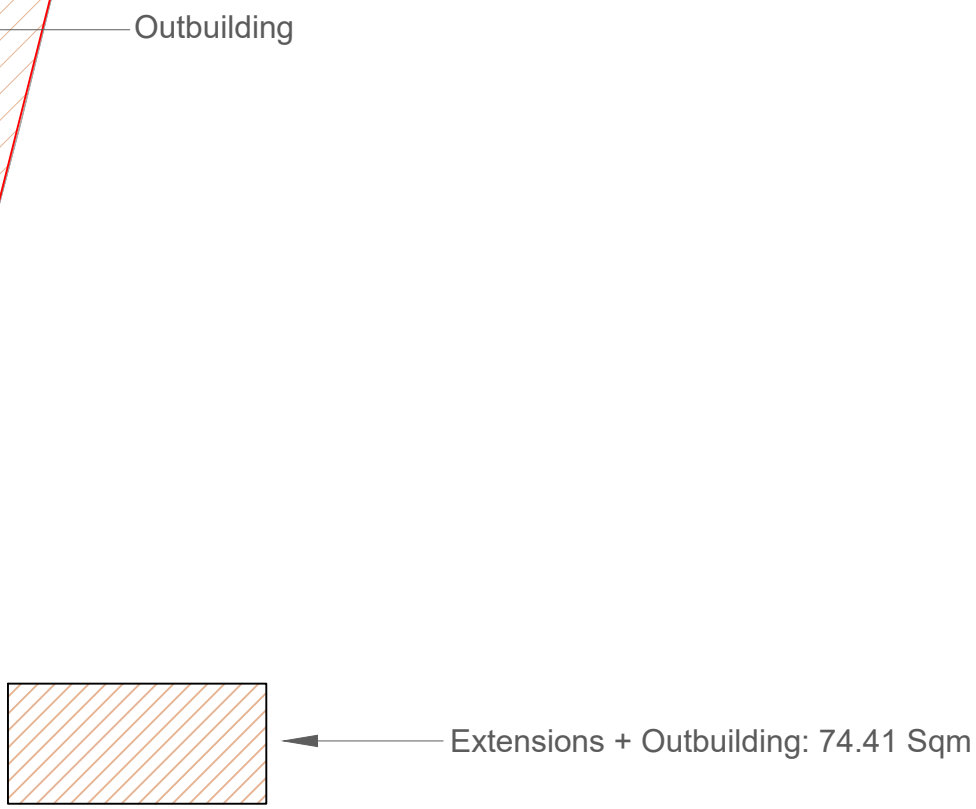
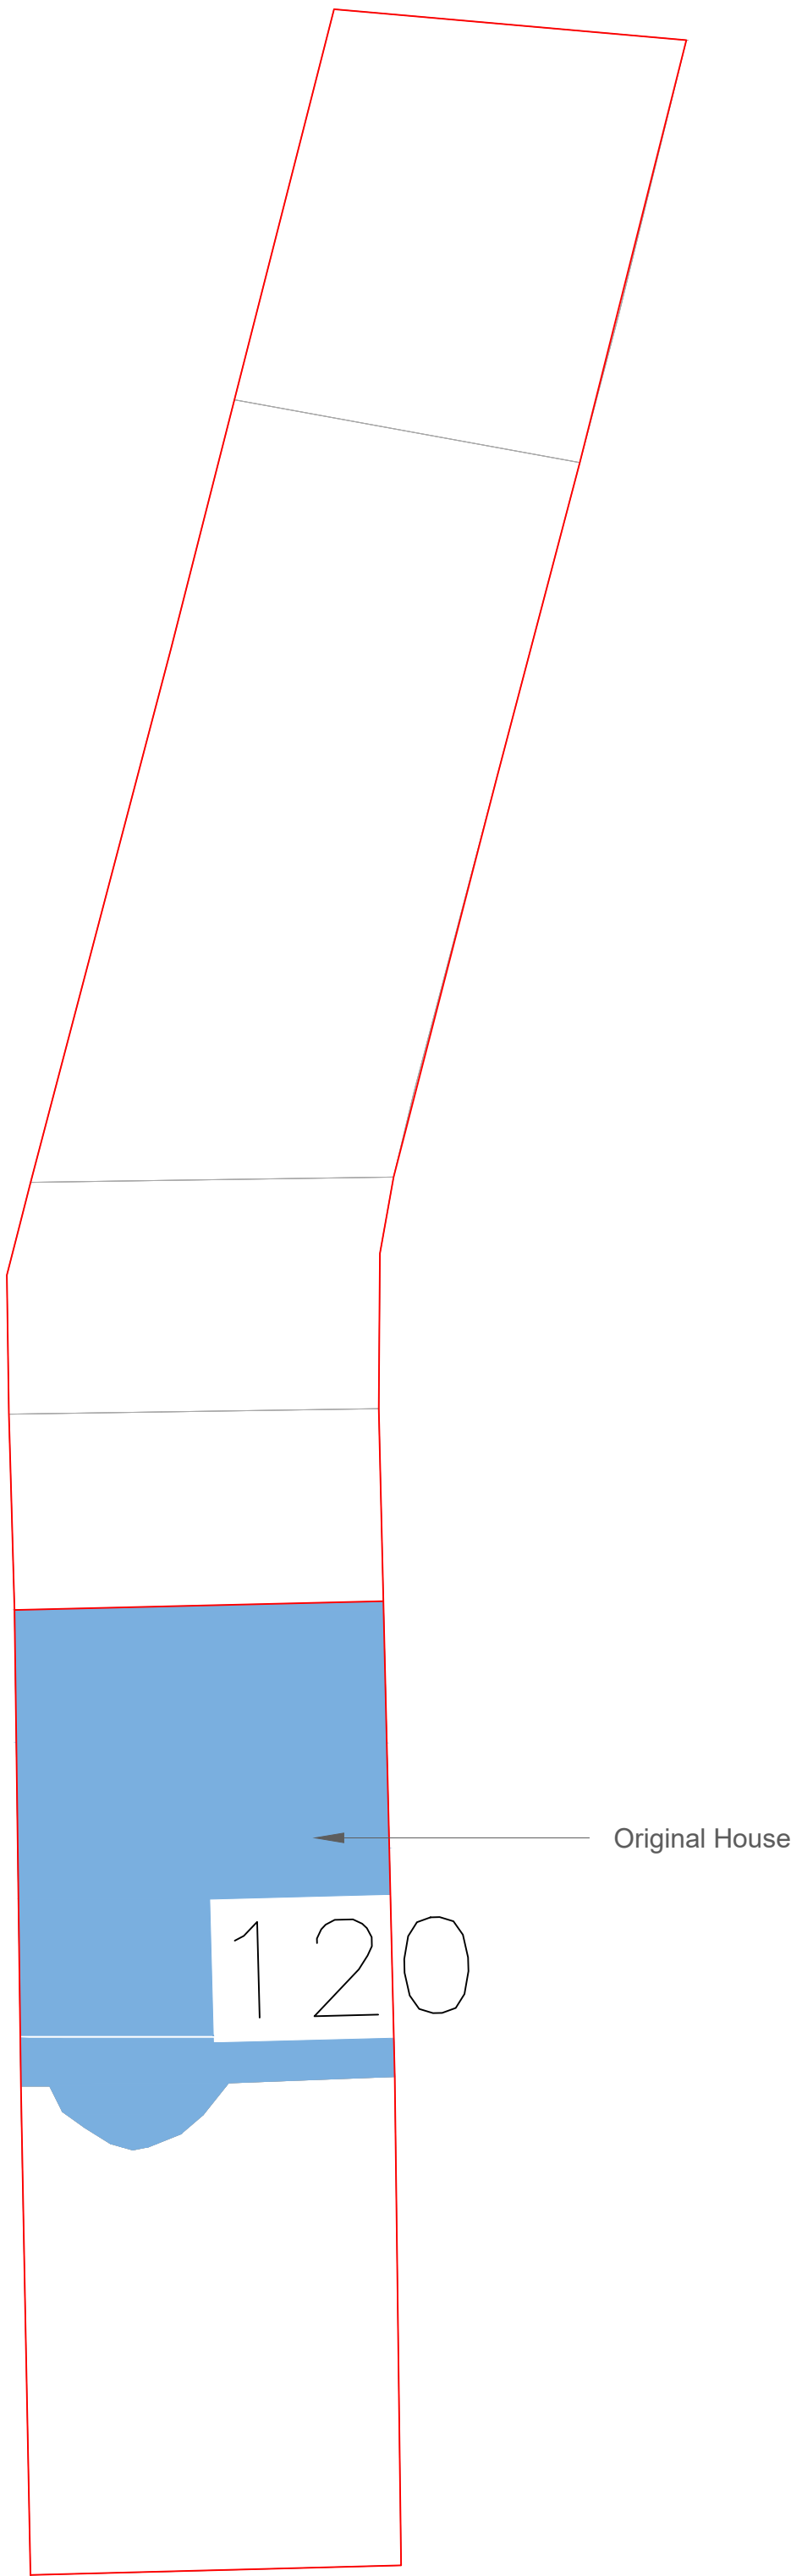
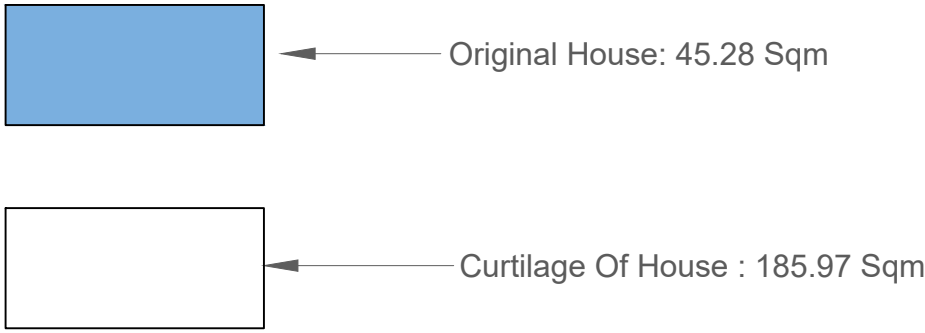


Notes
1- This drawing is not for construction.
2- All dimensions are to be checked on site and the Architect is to be inform of any discrepancies before construction commences.
3- All references to drawings refer to current revision of that drawing.
4-The drawings are ADA GROUP property and should not be copied, reproduced or disclosed without written permission.

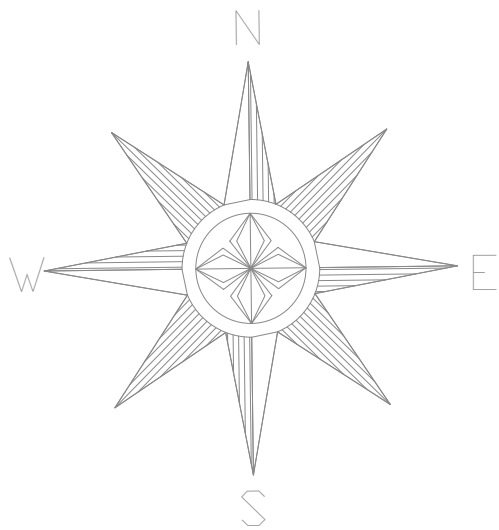

The total area of ground covered by buildings within the curtilage of the dwellinghouse (other than the original dwellinghouse) would not exceed 50% of the total area of the curtilage (excluding the ground area of the original dwellinghouse):
 $74.41 \times 100 / 185.97 = 40.01 \%$

ADDRESS
120 Devonshire Hill Lane N17 7NH

SHEET
1/1

SCALE
1/100 @A1

CLIENT

DATE
18/07/2023

DRAWN BY

CHECKED BY

REFERENCE
DH-1807-P

REV

ADA GROUP
The Wenta Business Centre,
1 Electric Avenue,
Innova Park, Enfield, EN3 7XU
info@adagroup.org.uk
07814 047831

