


ELEVATION 1 (PART A)

DRAWING LINE VALUE: 10.00m

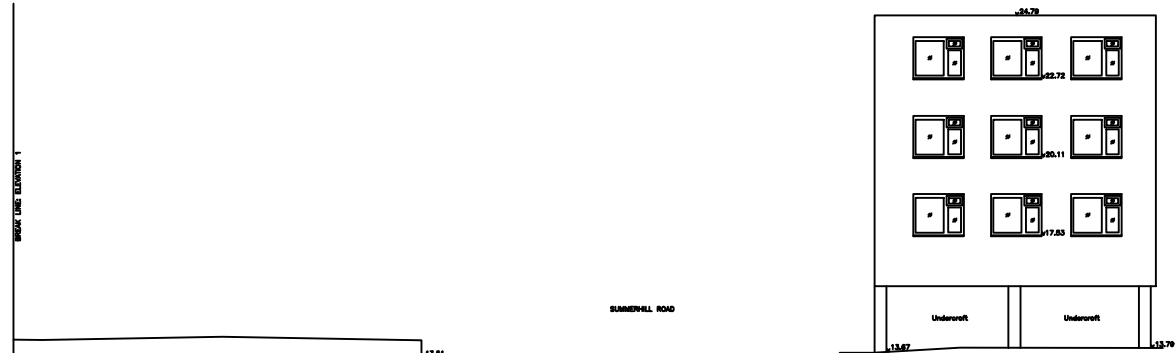



ELEVATION 1 (PART B)

DRAWING LINE VALUE: 10.00m



ELEVATION 2

DRAWING LINE VALUE: 10.00m

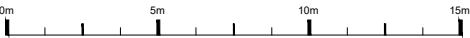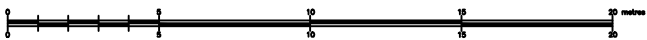

Client:

LB Haringey

| A   | 2020.05.29 | Issued for Approval    | MB  | CM  |
|-----|------------|------------------------|-----|-----|
| -   | 2020.03.31 | Issued for Information | MB  | CM  |
| REV | DATE       | DESCRIPTION            | DWN | CHK |

GENERAL NOTE:  
This drawing is to be read in conjunction with all other drawings structural, mechanical & electrical engineer's drawings. Written dimensions take precedence over scaled. All dimensions to be confirmed on site. All areas and dimensions are approximate and subject to change. All details are indicative of design intent. Specialist design subcontractors are to develop and co-ordinate final details for the contract administrators comments. All installations are to be in accordance with manufacturers recommendations, any discrepancy is to be notified to the contract administrator immediately. Kiran Curtis Ltd. accept no responsibility for the accuracy of the existing building survey upon which these drawings are based. This drawing is protected by copyright and must not be copied or reproduced without the written consent of Kiran Curtis Ltd.

Key Plan:

Project:  
0540 - Redlands, Summerhill Road

Drawing Title:  
Existing Elevations I

FOR PLANNING

Drawing Number:

PL\_ 0300

Scale: 1:250 Paper Size: A3 Revision: A



Designing Brighter Futures  
Architecture Urban Design Planning  
+44 (0)20 7336 0999  
enquiries@kcaarchitects.co.uk  
www.kcaarchitects.co.uk  
1.05 Wenlock Studio  
50-52 Wharf Road  
London, N1 7EU, UK