


GENERAL NOTES

THIS DRAWING HAS BEEN PREPARED FOR PLANNING PURPOSES ONLY.

THIS DRAWING IS TO BE READ IN CONJUNCTION WITH THE FOLLOWING:

HORNSEY PARK -10019640 PLNG-01 2021 - Existing Site Layout
HORNSEY PARK -10019640 PLNG-02 2021 - Existing Site Elevations
HORNSEY PARK -10019640 PLNG-03 2021 - Proposed Site Layout
HORNSEY PARK -10019640 PLNG-04 2021 - Proposed Site Elevations
HORNSEY PARK -10019640 PLNG-05 2021 - Proposed Building Elevations
HORNSEY PARK -10019640 PLNG-06 2021 - Proposed Tracking Layout
HORNSEY PARK -10019640 PLNG-07 2021 - Block Plan
HORNSEY PARK -10019640 PLNG-08 2021 - Site Location Plan

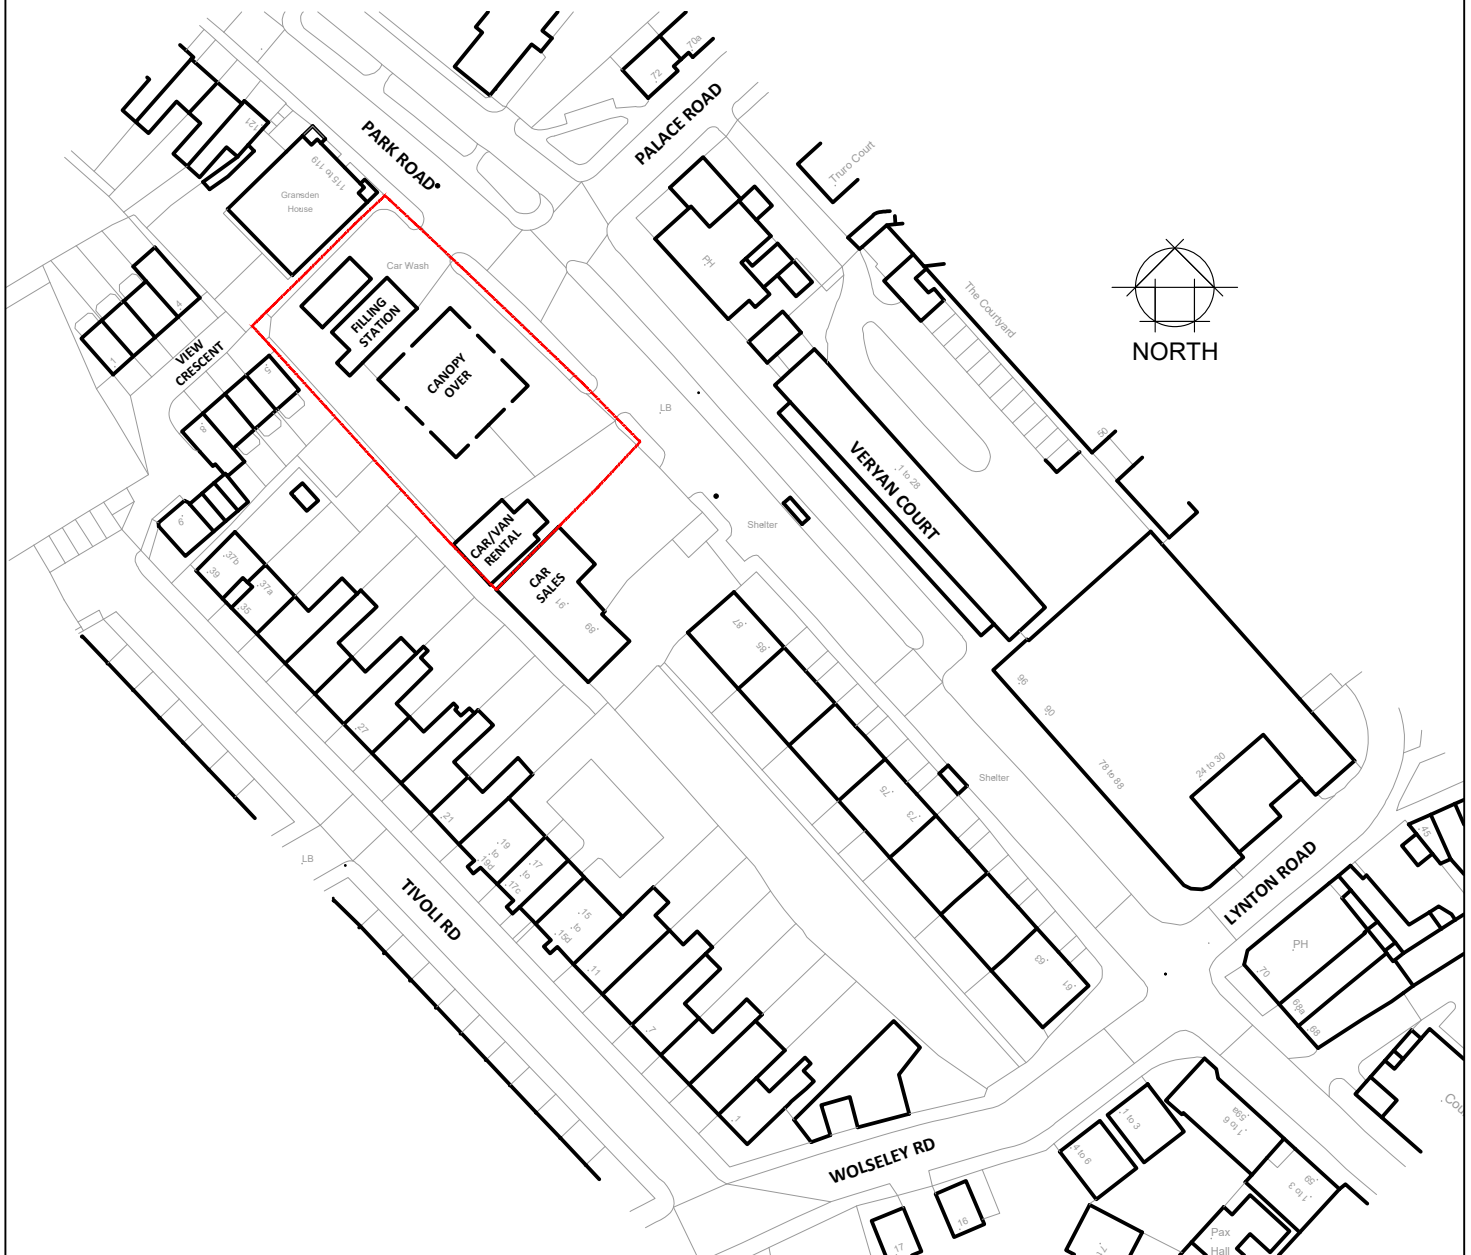

A4

ORIGINAL
PLOT SIZE

©Crown Copyright and database rights 2020 OS Licence no. 100041041

0 10 20 30 40 50
SCALE - METRES 1:1250 @ A4

NOTES:

REV	DATE	BY

PROJECT: SHELL HORNSEY PARK
93-113 PARK RD
LONDON, N8 8JN

TITLE: SITE LOCATION PLAN

DRAWN BY :	JS	SCALE :	1:1250 @ A4
DATE :	November 2021	PLOT DATE :	November 2021
CAD FILE :	J:\Drawings\Shell\G - L\Hornsey Park\pKDR\1. Planning '21		

JENNINGS DESIGN LIMITED

Unit 8, Feast Field, Horsforth,
Leeds, West Yorkshire, LS18 4TJ

TEL. No 01274 395422
FAX. No 01274 395427
E-mail office@jennings-design.com



SHELL UK LIMITED
SHELL CENTRE
LONDON
SE1 7NA
UNITED KINGDOM

DWG No

10019640

08