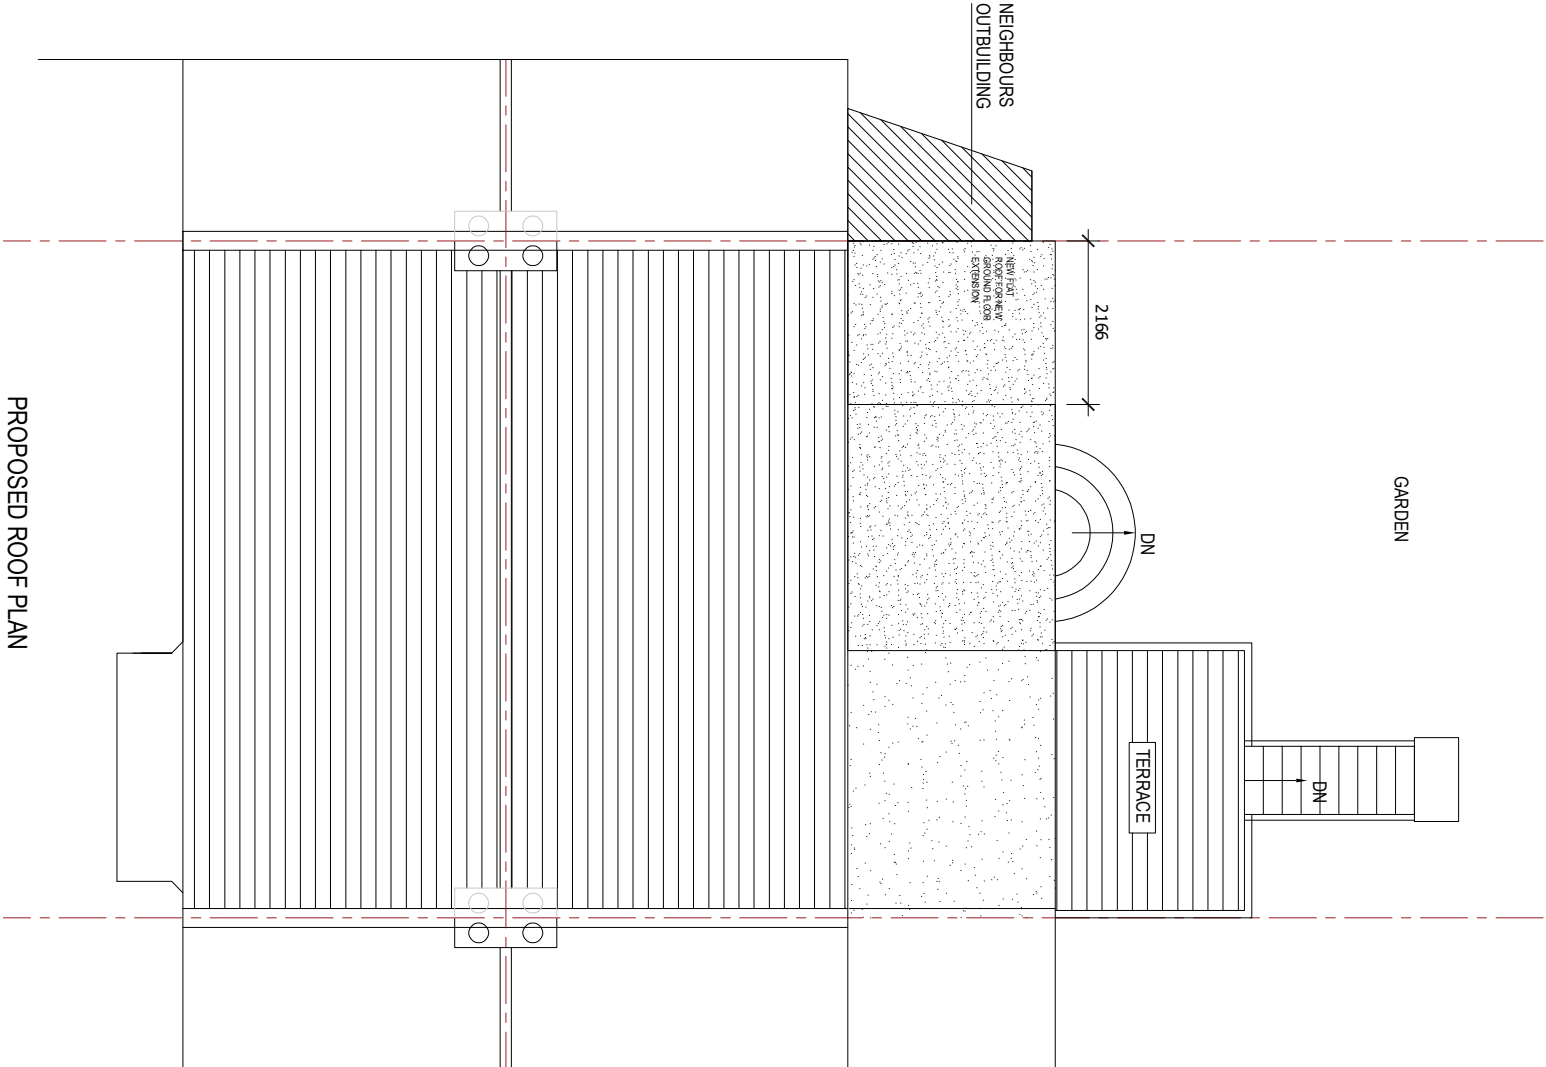
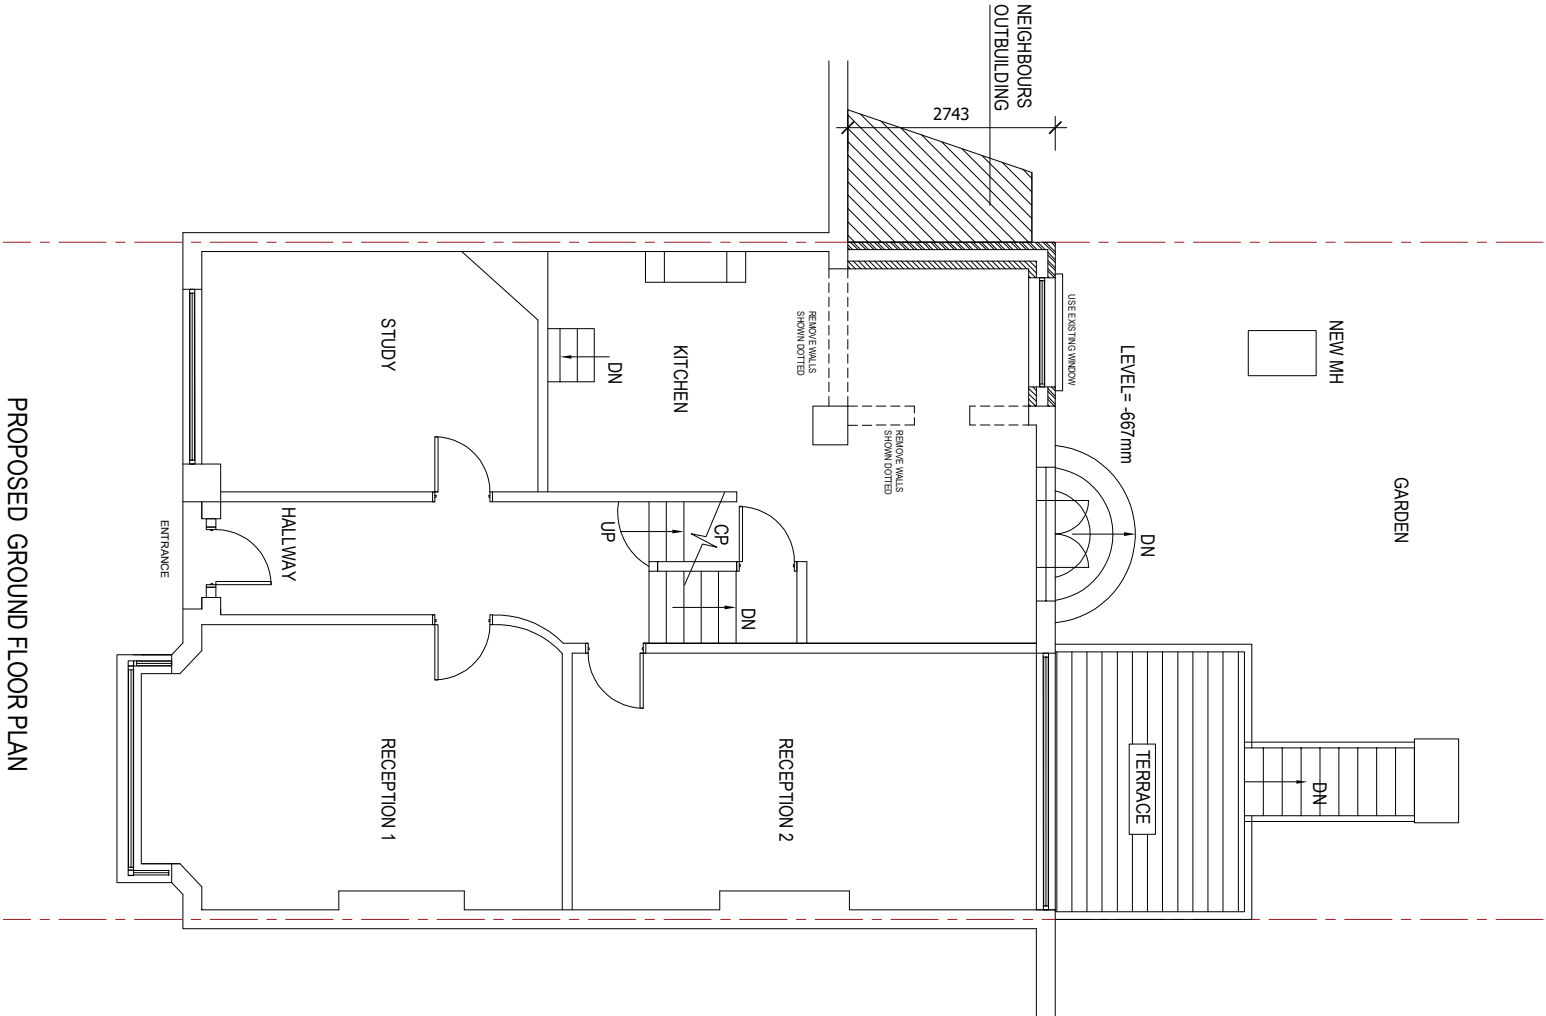


PLANNING ISSUE

ADDRESS: 29 MUSWELL HILL N10 3PR		Title: PROPOSED PLANS		dwg NO: MH29 - 03		Scale @ A3 1:100		01/07/2023		Revision Date Description		GR ARCHITECTURE DESIGN STUDIO 160 Woodlands Avenue Eastcote, Ruslip H44 9QY Mob: 07768683550 E:latium@grarchitecture.com <td data-kind="ghost"></td>	
---	--	--	--	--	--	---	--	------------------------------------	--	---	--	--	--