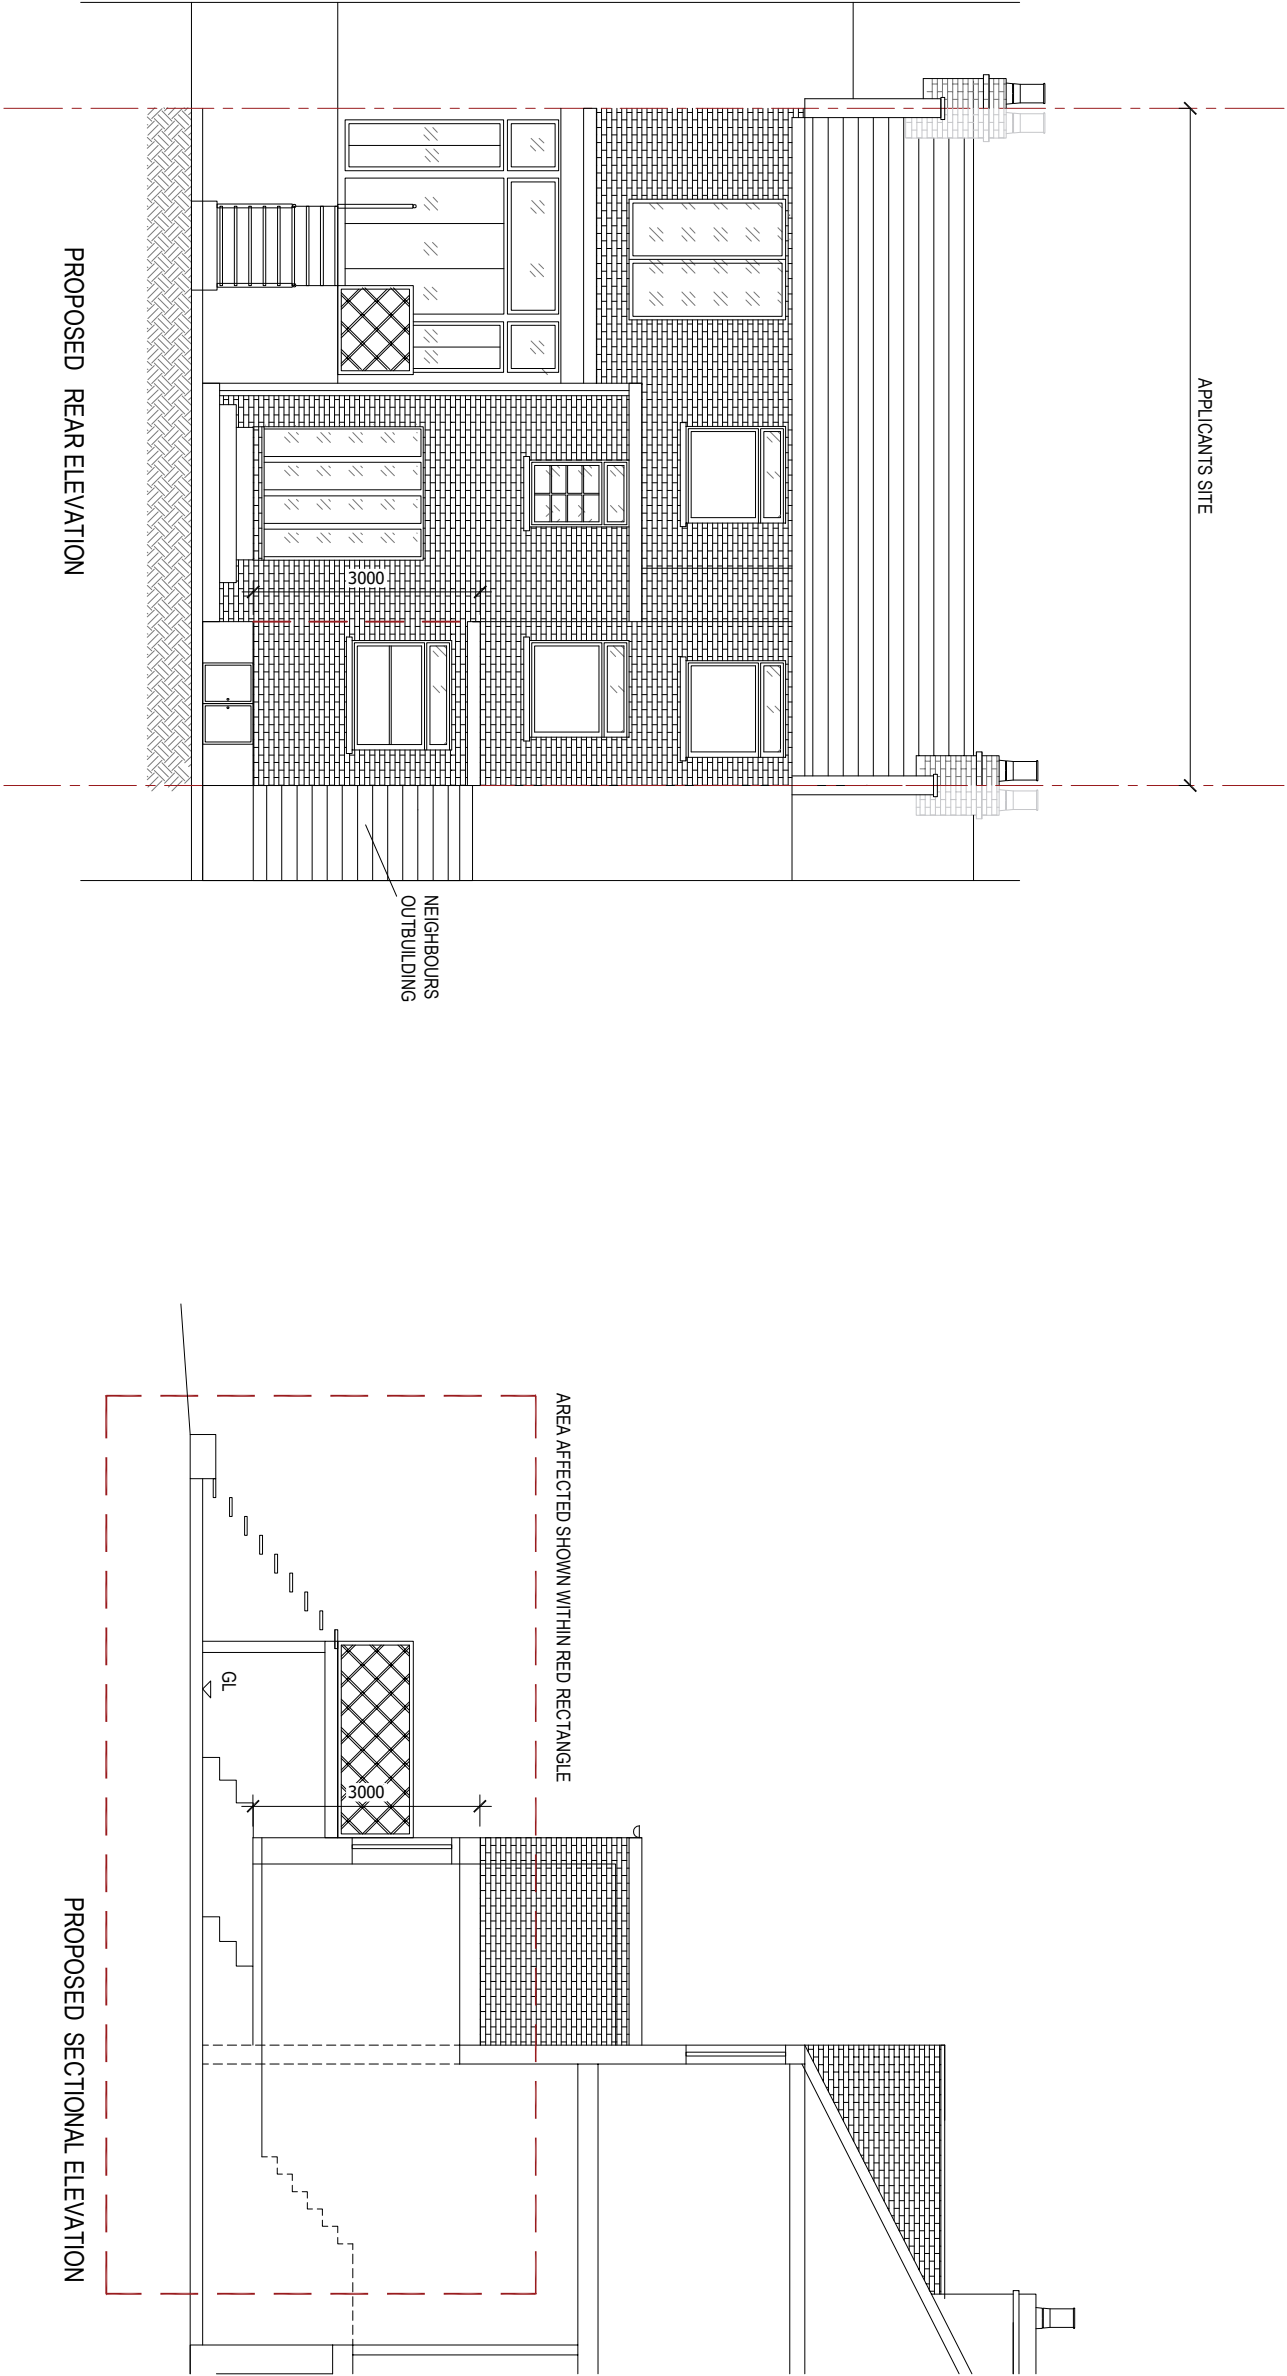


PLANNING ISSUE

ADDRESS: 29 MUSWELL HILL N10 3PR		Title: PROPOSED ELEVATIONS		dwg NO: MH29 - 04		Scale @ A3 1:100 01/07/2023		Revision	Date	Description	GR ARCHITECTURE DESIGN STUDIO 160 Woodlands Avenue Eastcote, Ruslip HA4 9QY Mob: 07768633550 E: iatium@grarchitecture.com