


Location Plan

Site Address: Aquarius Archery Club, Fortis Green Reservoir, Southern Road, Hornsey, London, N2 9LH

Date Produced: 19-Jul-2023

Scale: 1:1250 @A4

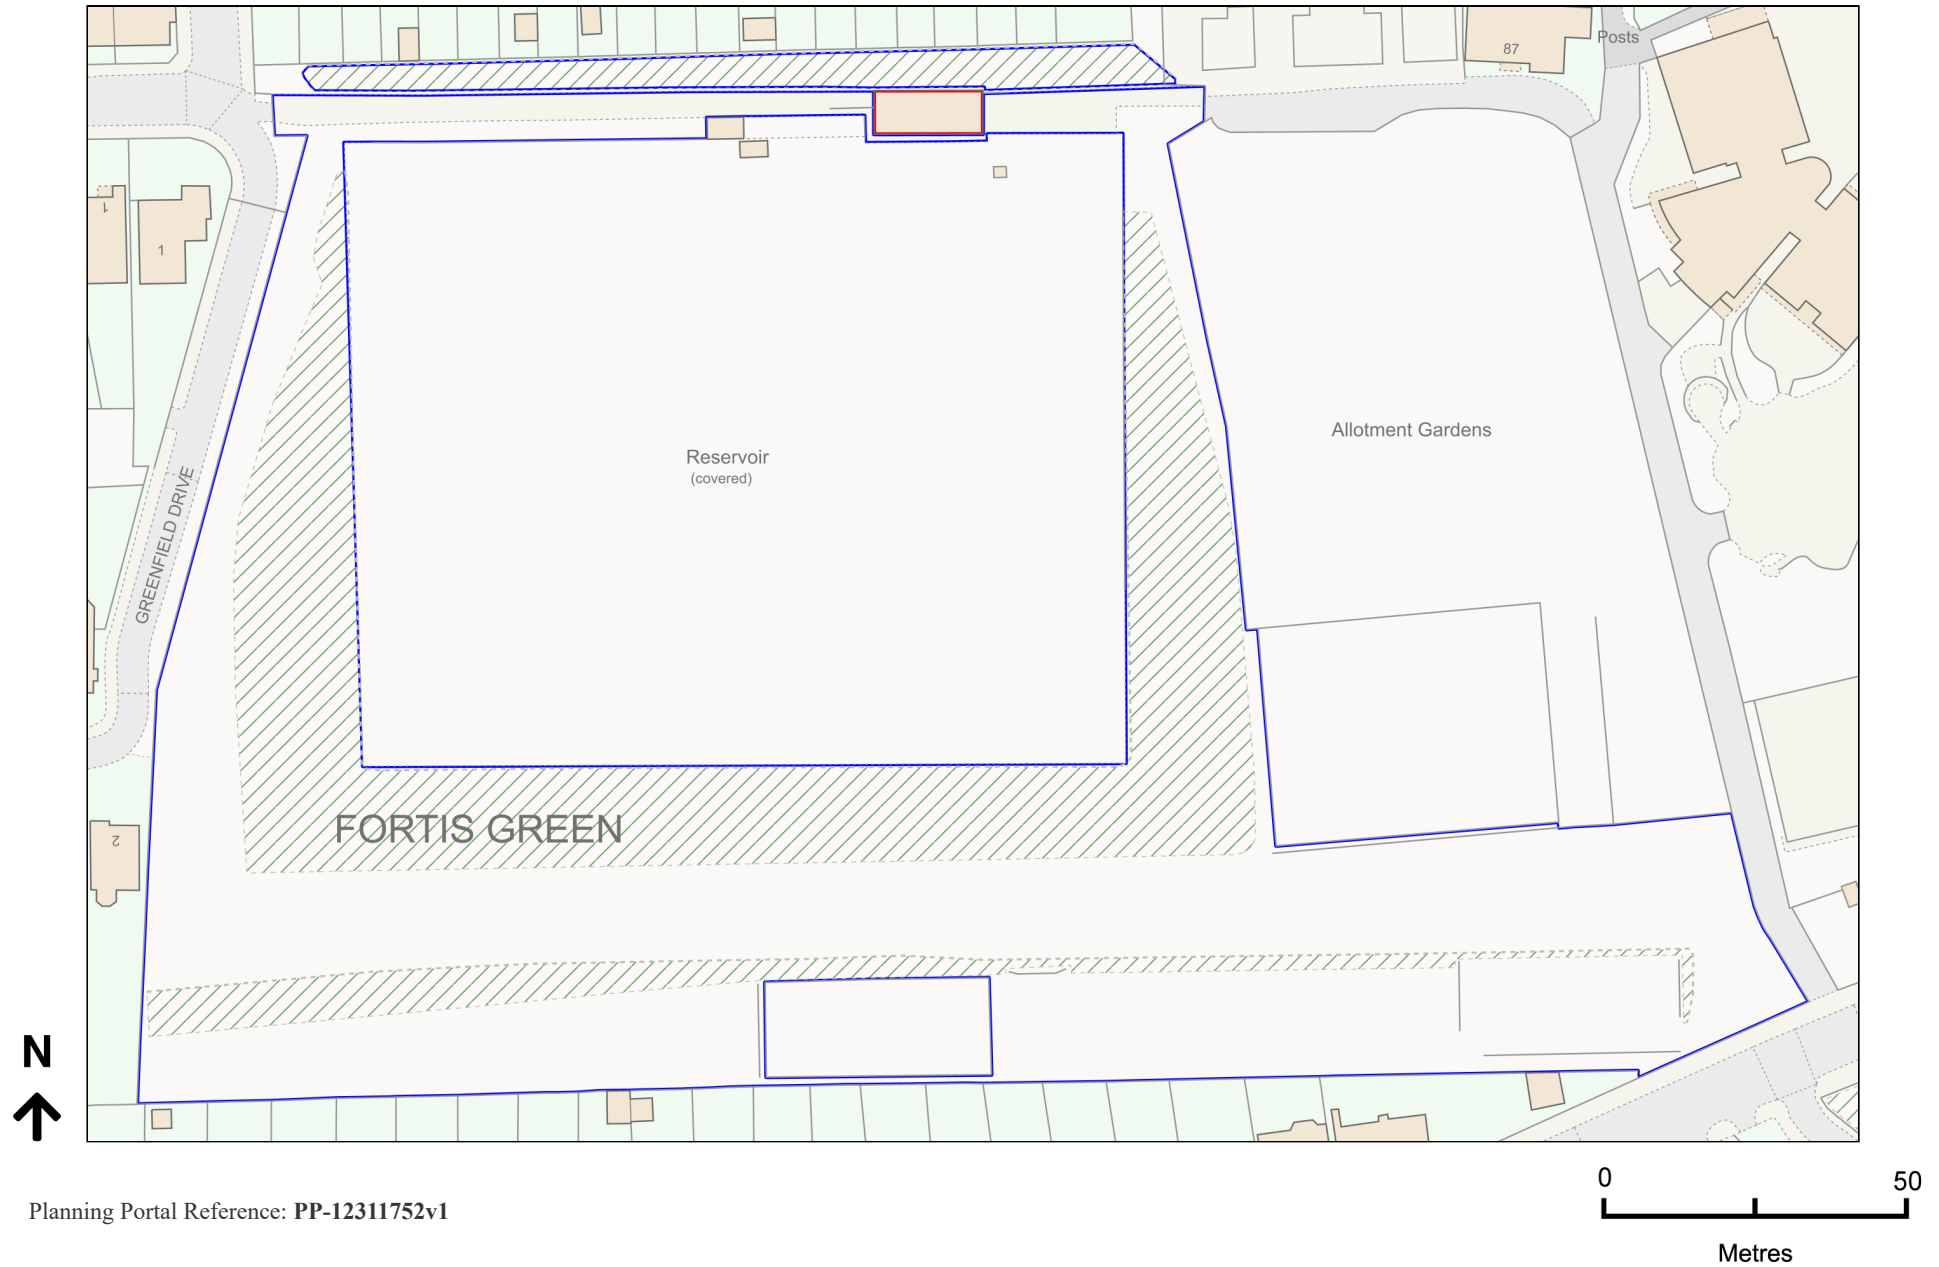

Planning Portal Reference: PP-12311752v1