
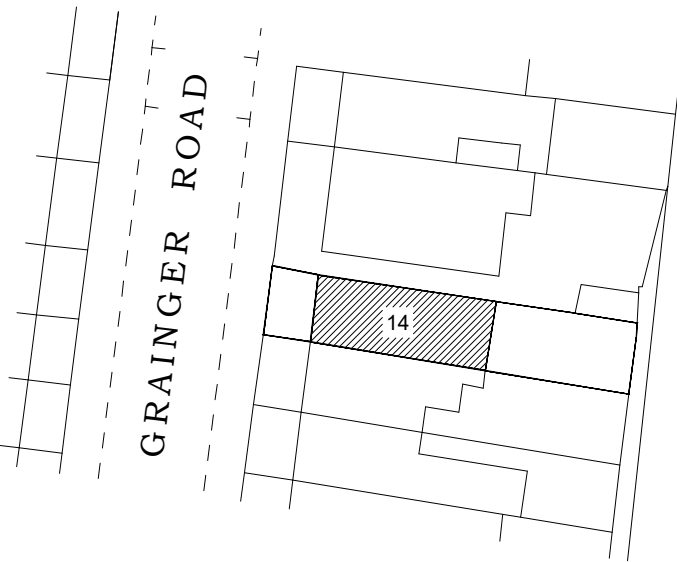
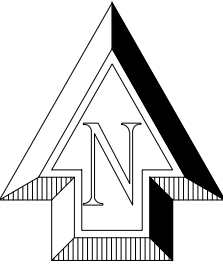


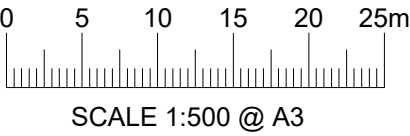

BLOCK PLAN.

PROJECT:	TITLE:	NOTE:
14, GRAINGER ROAD, LONDON, N22 5LT.	BLOCK PLAN	ALL DIMENSIONS AND DETAILS TO BE CHECKED BY CONTRACTOR ON SITE BEFORE WORK COMMENCES PARTY WALL NOTICE SHOULD BE SERVED BY OWNER.
	STRAIGHT ARCH LTD. ARCHITECTURAL AND STRUCTURAL SERVICES TEL: 0207 345 7363 Info@straightarch.co.uk	
Date: JULY 2023		
Scale: 1 : 500@A3		
Sheet No. G1-06		
File No.		