

A

B

C

D

1

2

3

4


1

2




3

4

THE ROOF LIGHTS TO BE
INSERTED IN THE FRONT ROOF
SLOPE WILL NOT PROJECT
MORE THAN 150MM BEYOND
THE ROOFSLOPE

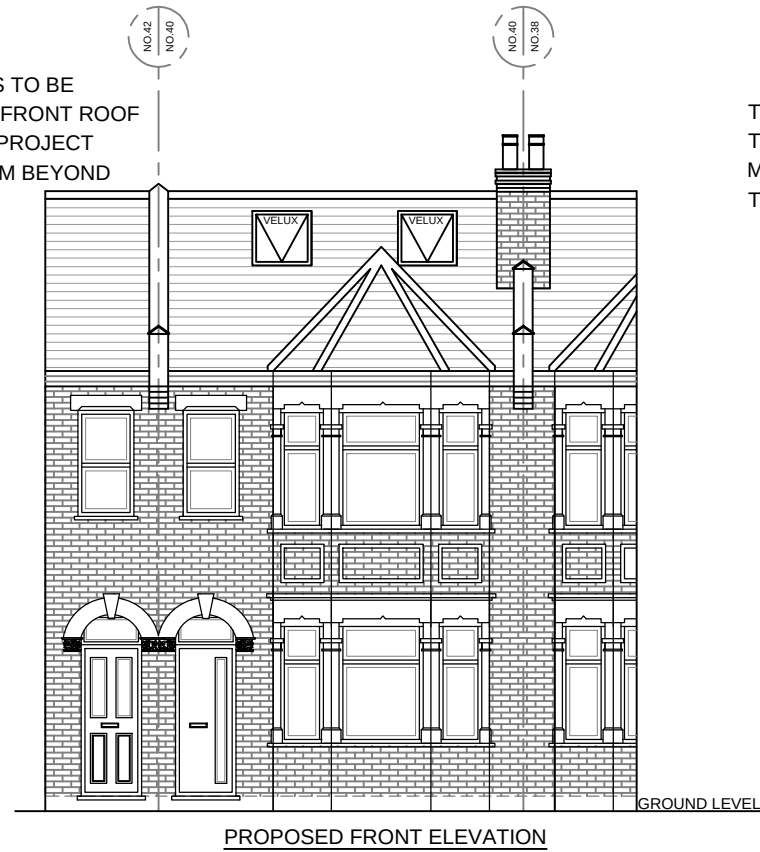

THE MATERIALS USED FOR
THE REAR DORMER WILL
MATCH THE MATERIALS ON
THE HOST DWELLING

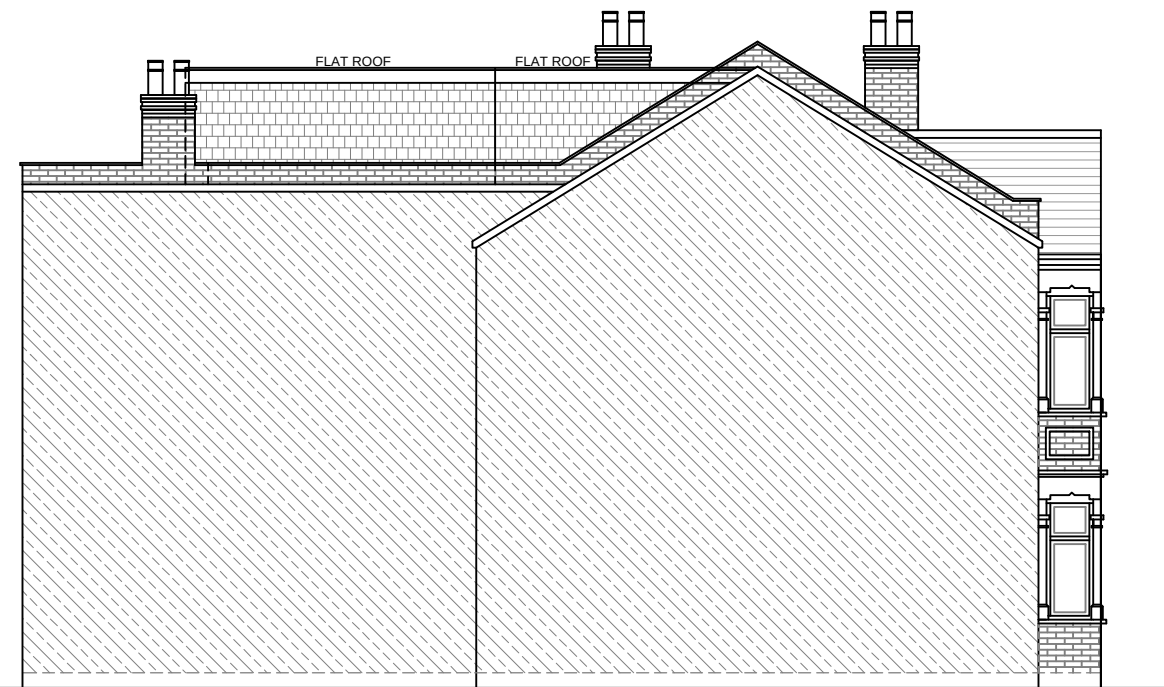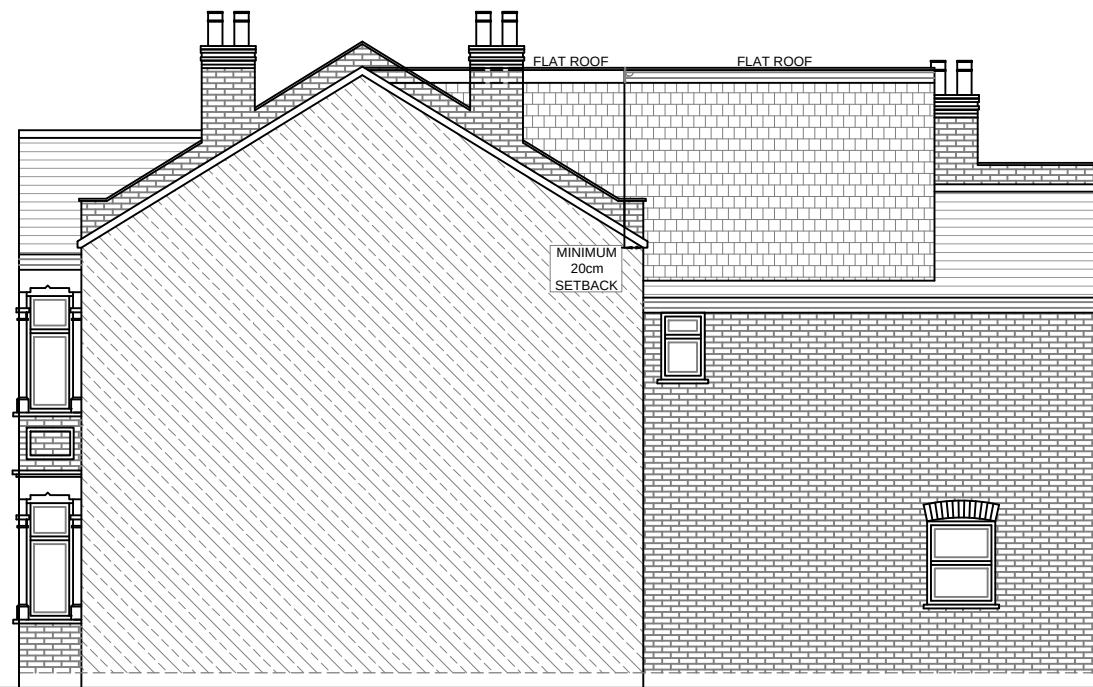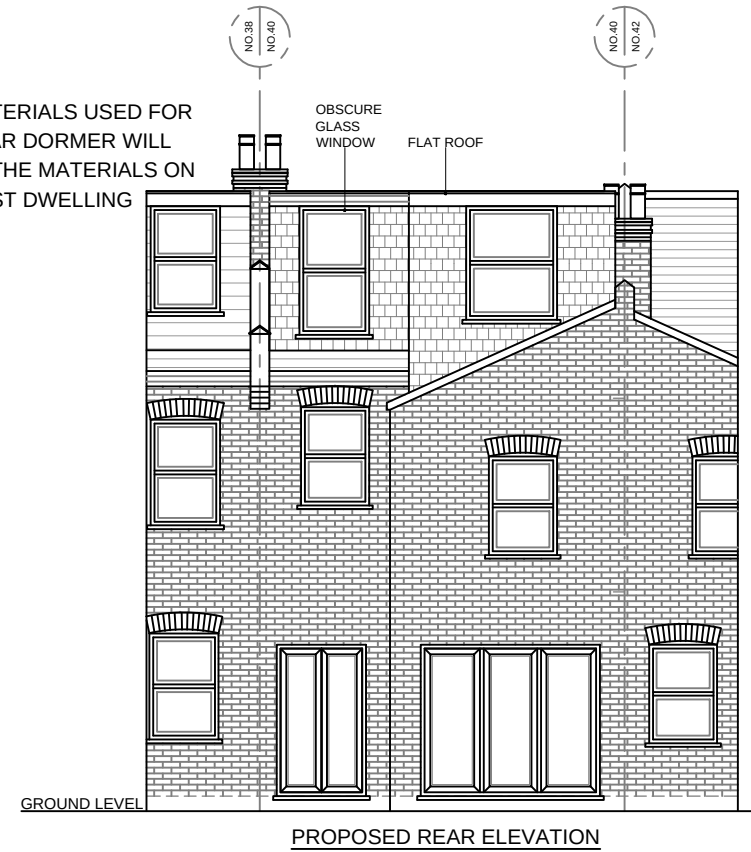

REFERENCE DRAWINGS

GENERAL NOTES

This drawing is for planning use only do not use this drawing for any purpose other than that for which it was issued.
Structural Design and Building Control Approval is required before construction commences.
This drawing is subject to copyright do not reproduce this drawing without prior permission.

No

DATE

REVISION

BY

CHK

CONSULTANT



CIVIL ENGINEERS
STRUCTURAL ENGINEERS
ARCHITECTURAL DESIGNERS
Contact: 07947249323

DRAWN

F.R

CHECKED

A.R

PROJECT NO.

CLIENT/PROJECT

40 KIMBERLEY GARDENS

TITLE

PROPOSED ELEVATIONS

DRAWING No.

D09

SCALE: 1:100 @A3

DATE: 18-07-2023

A

B

C

D