


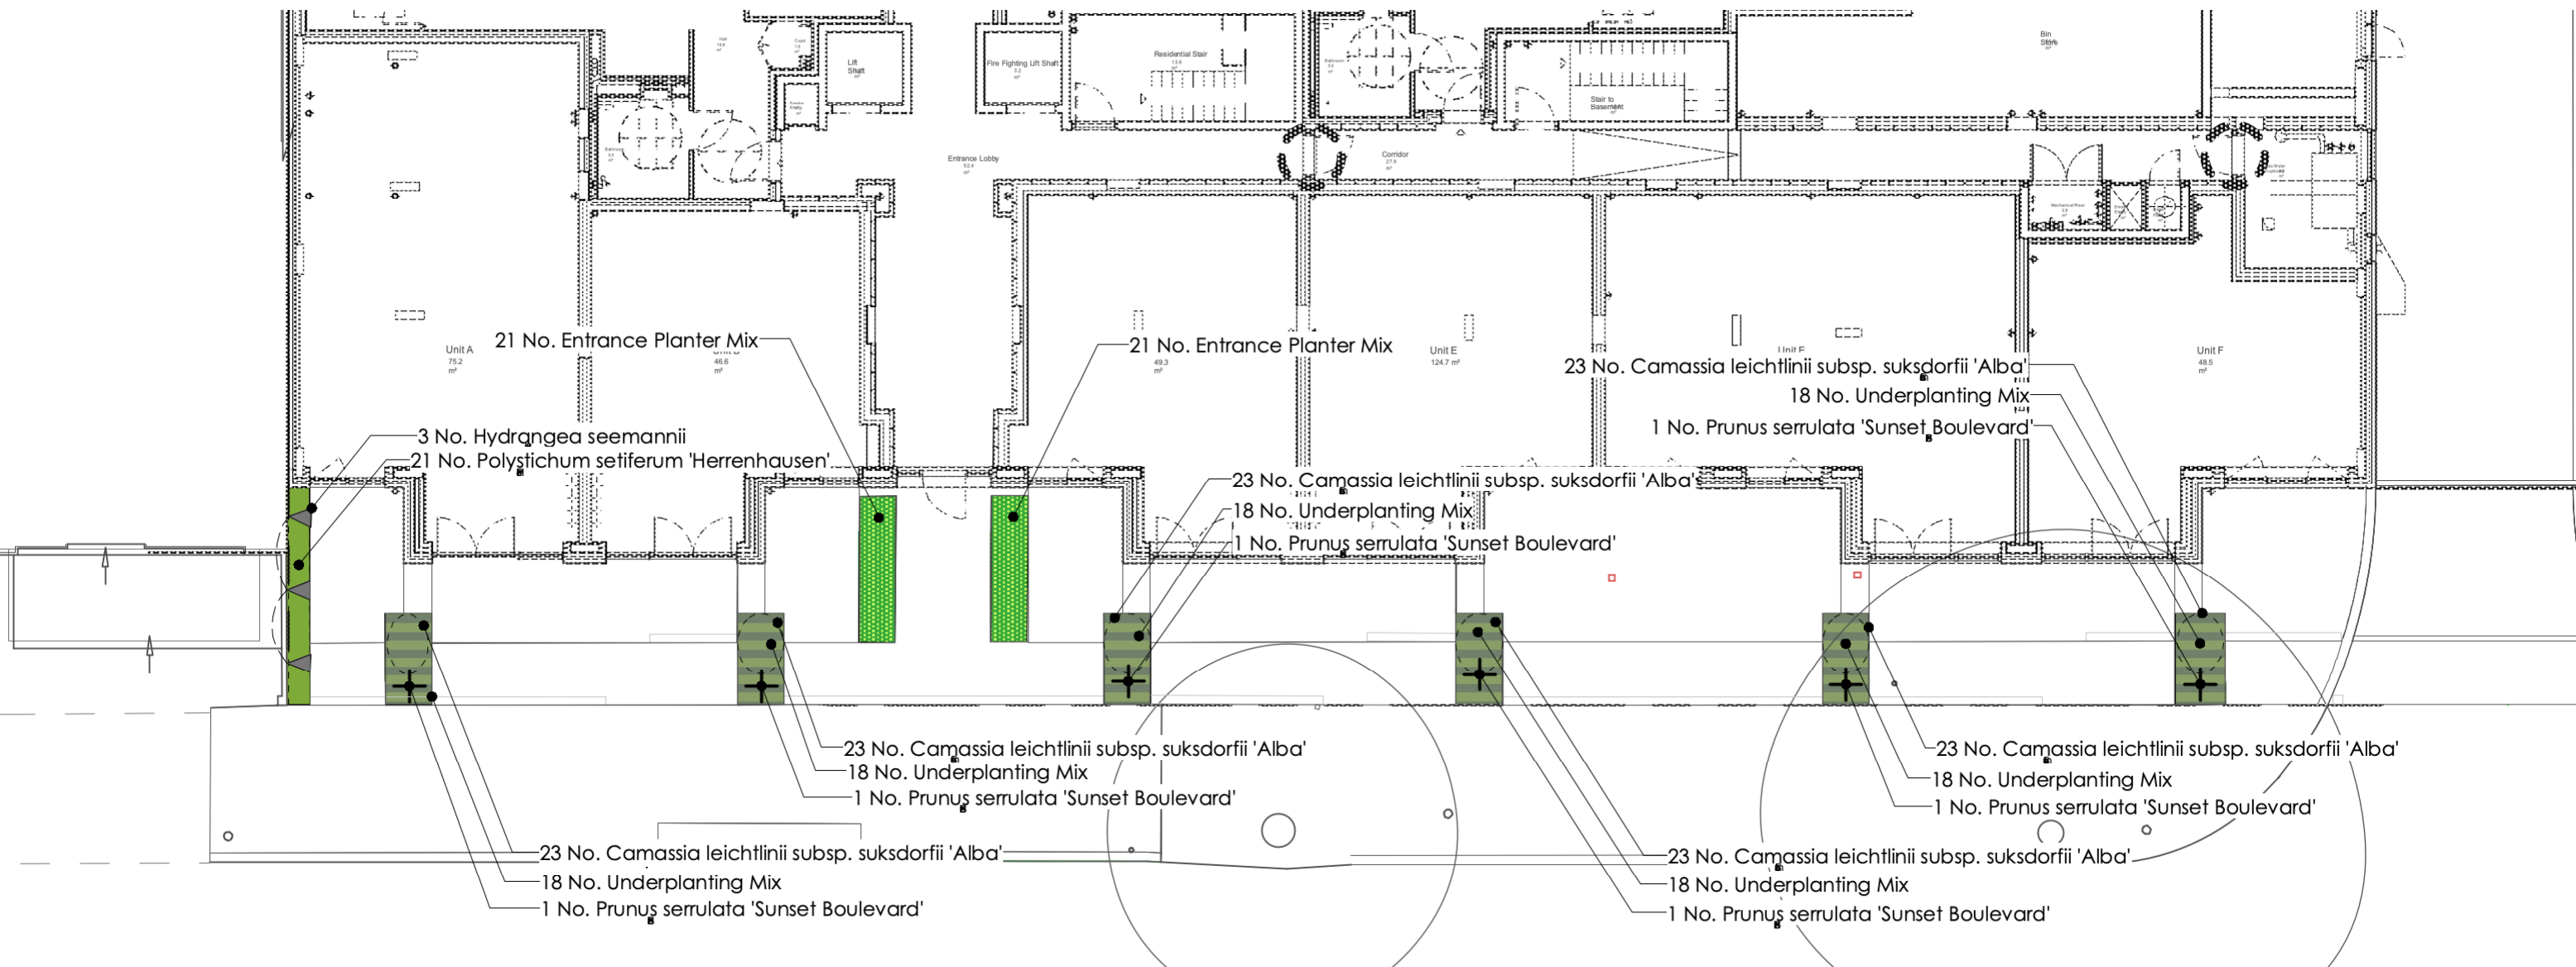

KEY

-  **Retained Trees**
-  **Proposed Trees**
In topsoil tree pits as Q28, trees as Section Q31 and LR Appendix 1 Tree Schedule
-  **Proposed Climbers**
In topsoil climber pits as Q28, plants as Section Q31 and LR Appendix 4 Climber Schedule
-  **Underplanting Mix**
50% Euonymus japonica 'Green Rocket' and 50% Deschampsia caespitosa 'Bronzeschlier'In 450mm topsoil beds as Q28, plants as Section Q31 and LR Appendices 2 Shrub Schedule and 3 Herbaceous Schedule

-  **Entrance Planter Mix**
70% Nandina domestica 'Magical Lemon & Lime' and 30% Salvia 'Rockin' Deep Purple' in 450mm topsoil beds as Q28, plants as Section Q31 and LR Appendices 2 Shrub Schedule and 3 Herbaceous Schedule
-  **Herbaceous Planting**
In 450mm topsoil beds as Q28, plants as Section Q31 and LR Appendix 3 Herbaceous Schedule
-  **Bulbs**
Dry bulbs as Section Q31 and LR Appendix 5 Bulb Schedule

P01 Revised to suit new layout LJS 13.04.23

4261 67 LAWRENCE ROAD
FOR VABEL

Planting Plan Lawrence Road

DWG NO: LR2-LEA-00-00-DR-L-2001 REV NO: P01

Scale:	Date:	Status:
1:100 @ A3	17/03/2023	Information

LIVINGSTON EYRE ASSOCIATES
UNIT SEVEN 16 HOXTON SQUARE LONDON N1 6NT
tel 020 7247 8911 www.livingstoneyre.co.uk
landscape architects and urban designers