



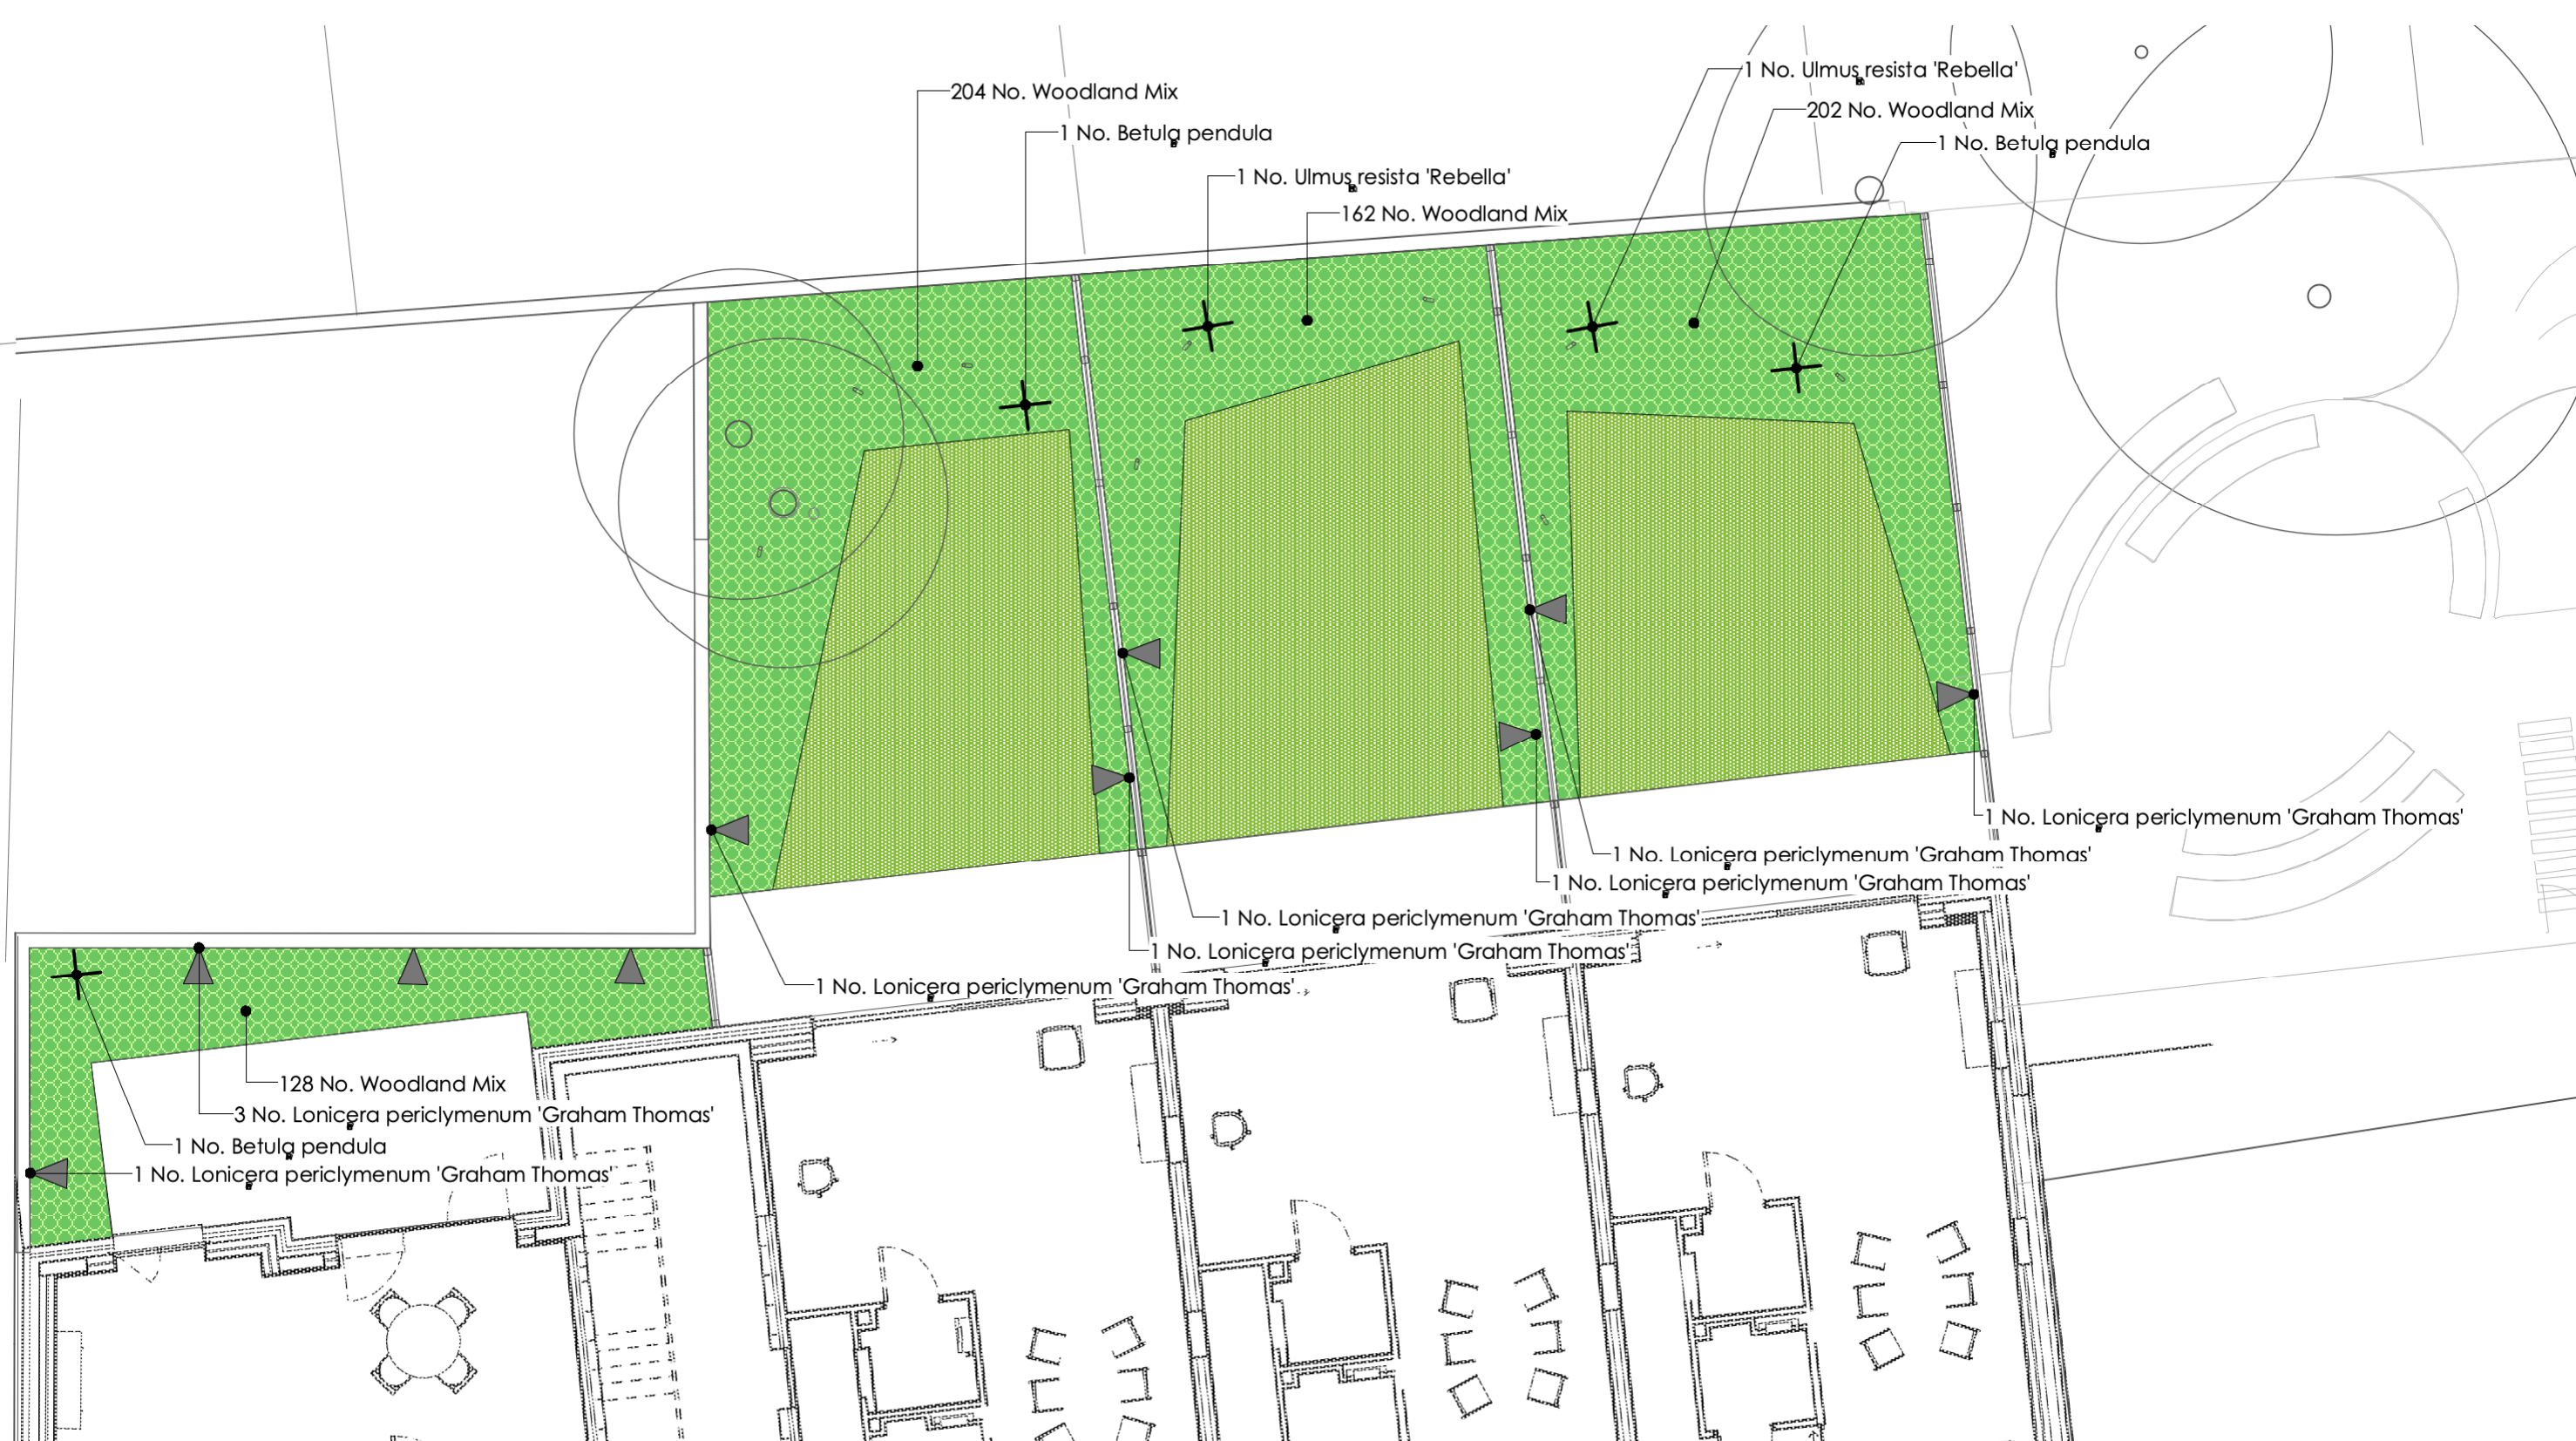

KEY




Retained Trees

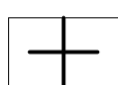

Proposed Trees

In topsoil tree pits as Q28, trees as Section Q31 and B Appendix 1 Tree Schedule

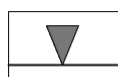

Proposed Climbers

In topsoil climber pits as Q28, plants as Section Q31 and B Appendix 2 Climber Schedule




Woodland Planting Mix

Plants in 450mm topsoil beds as Q28, plants as Section Q31 and B Appendix 3 Woodland Planting Mix



Fine Lawn to Gardens

Turf on min 200mm prepared topsoil as Q28, turf as Q30

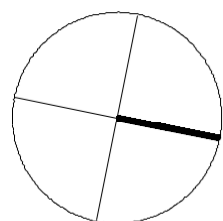

4261 67 LAWRENCE ROAD

FOR VABEL

Planting Plan Block B Gardens

DWG NO: LR2-LEA-00-00-DR-L-2003 REV NO: P01

Scale:
1:100 @ A3

Date:
16/06/2023

Status:
Information

LIVINGSTON EYRE ASSOCIATES
UNIT SEVEN 16 HOXTON SQUARE LONDON N1 6NT
tel 020 7247 8911 www.livingstoneyre.co.uk
landscape architects and urban designers