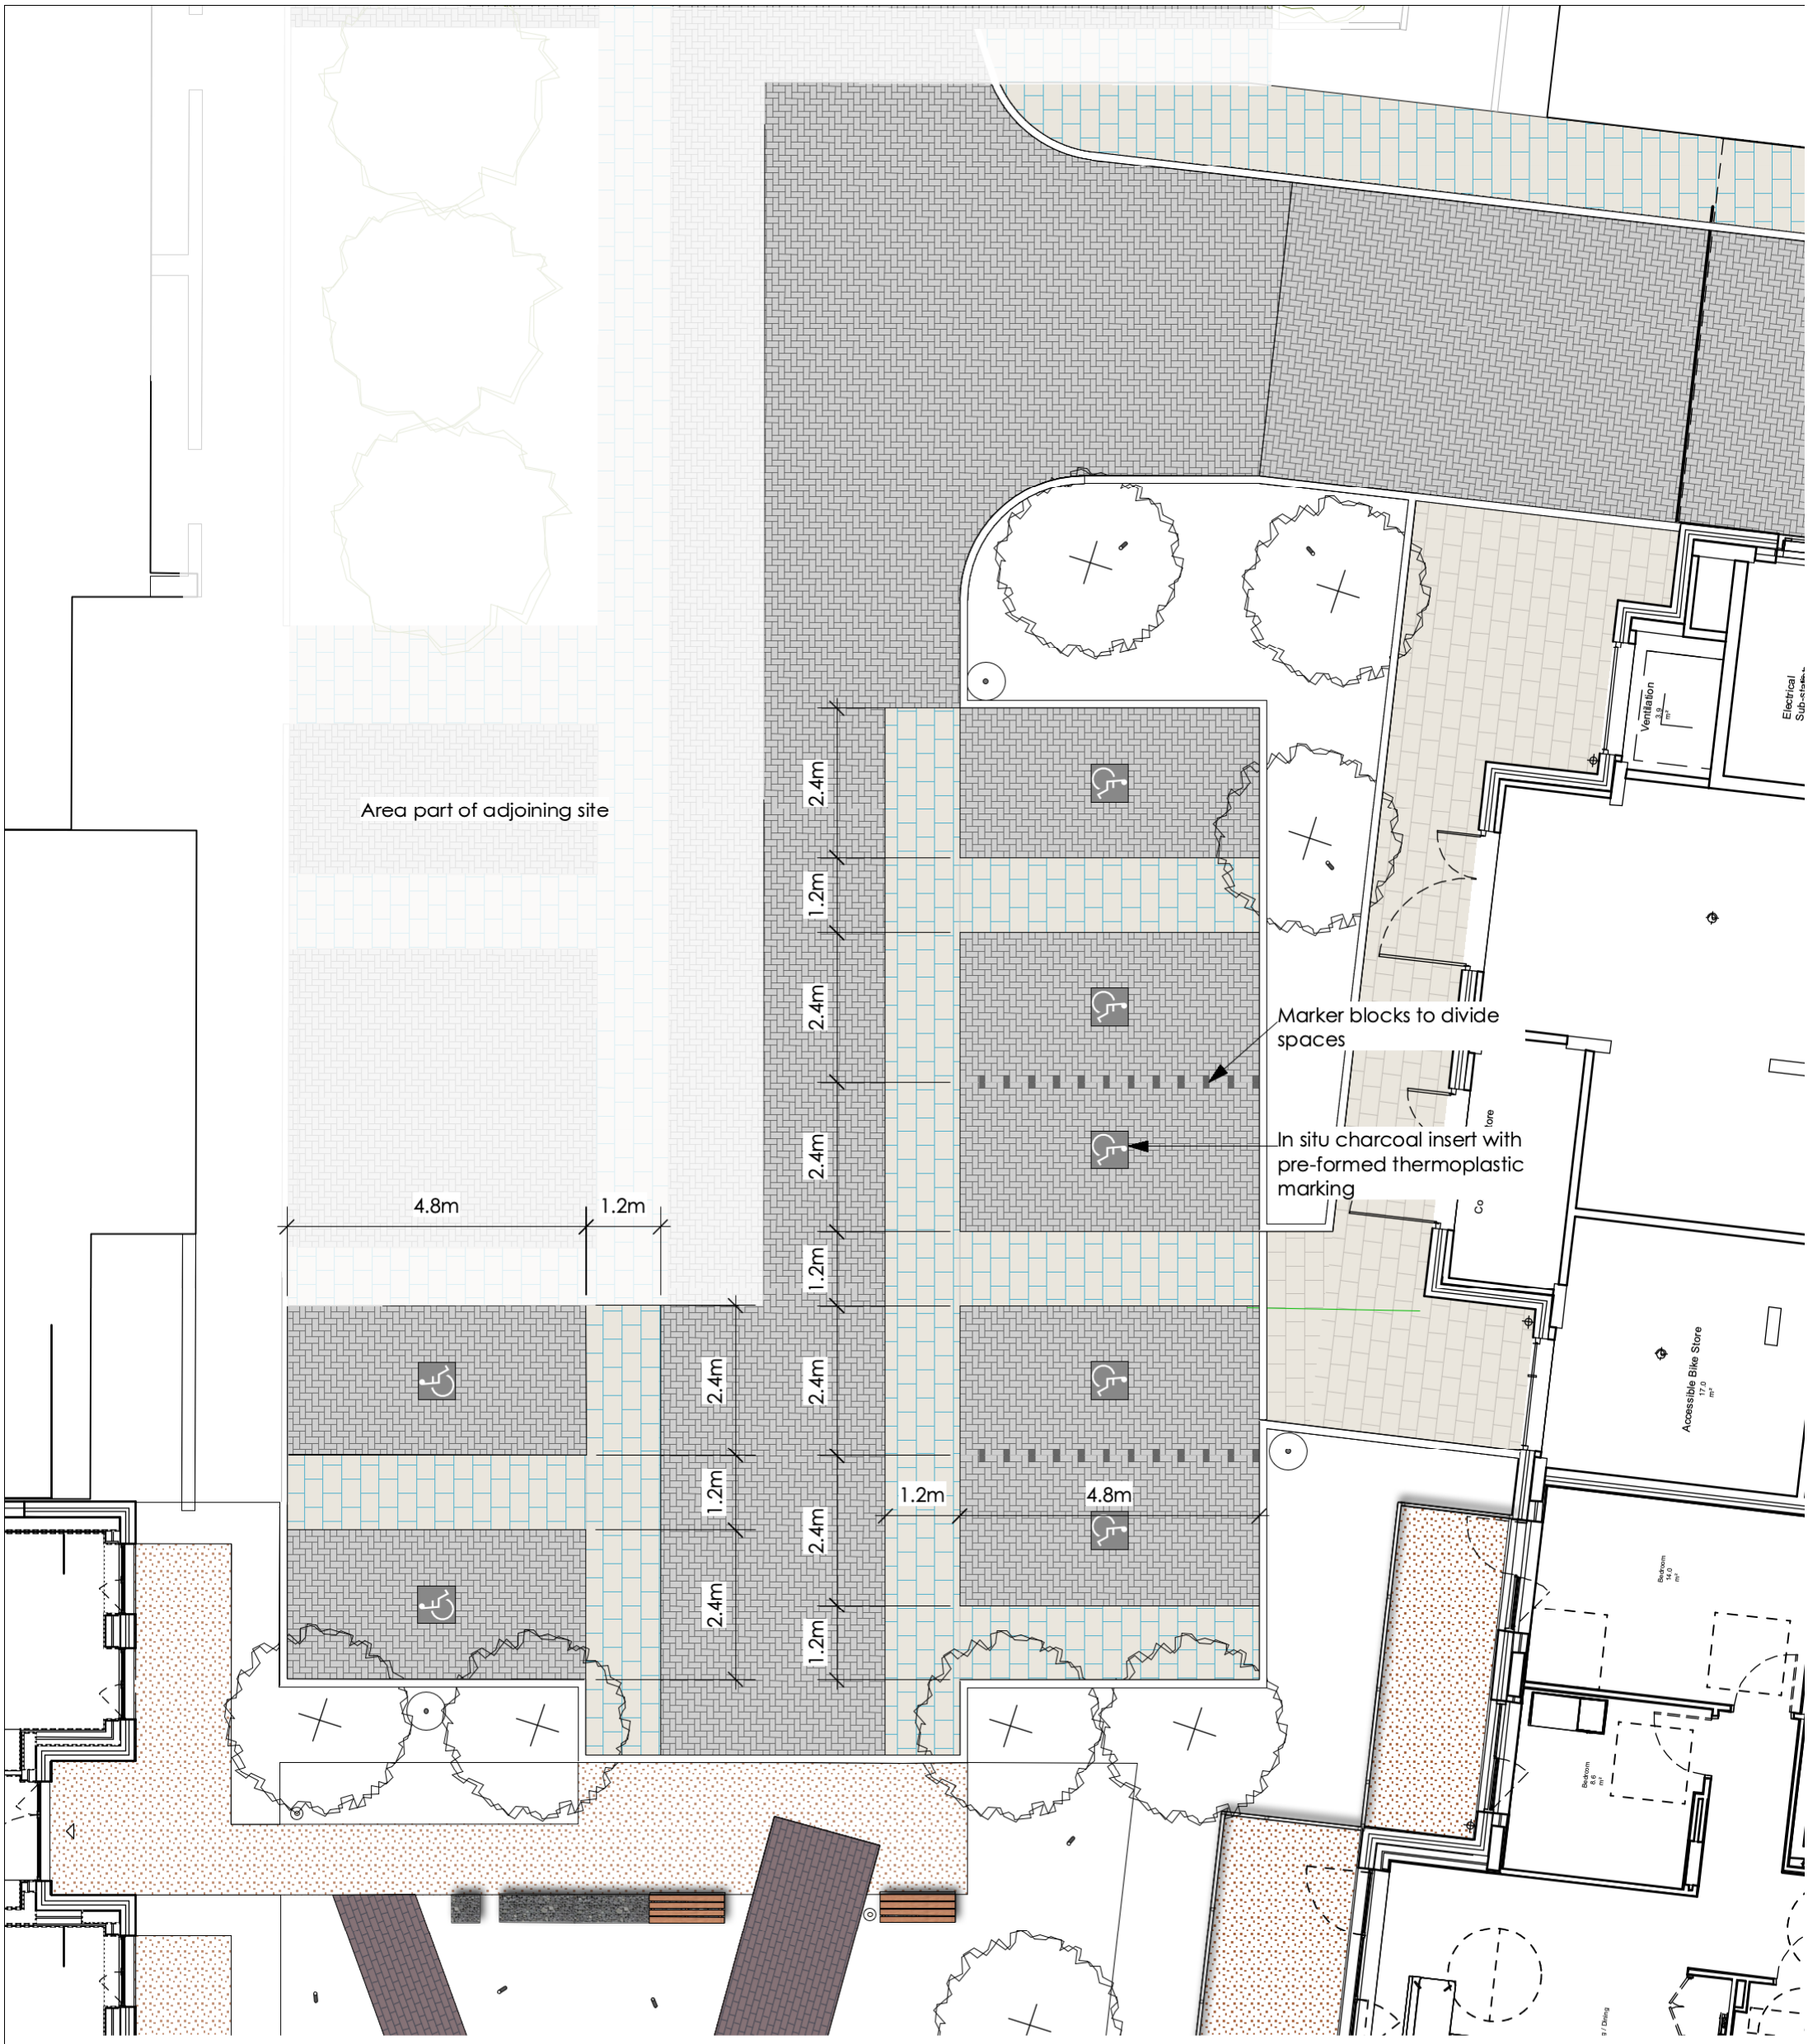


KEY

Clay Pavers
Brindle **Q24a**

Concrete Block Pavers
Permeable Silver **Q24d**

Concrete Block Pavers
Permeable Arran Stone **Q24c**

Concrete Block Pavers
Arran Stone **Q24c**

Resin-bound Gravel
Harvest colour **Q22a**

4261 67 LAWRENCE ROAD
FOR VABEL

Parking Arrangement

DWG NO:LR2-LEA-00-00-DR-L-3004 **REV NO: P01**

Scale:	Date:	Status:
1:100 @ A3	20/06/2023	Information

LIVINGSTON EYRE ASSOCIATES
UNIT SEVEN 16 HOXTON SQUARE LONDON N1 6NT
tel 020 7247 8911 www.livingstoneyre.co.uk
landscape architects and urban designers