

Copyright in design and this drawing is the property of Resi and Design Squared.

Reproduction in whole or in part is forbidden without written sanction of Resi and Design Squared.

All dimensions to be cross-checked on site prior to completing a Building Regulations package, structural engineering, the party wall process and construction.

Print to scale (as actual size)

NOTES

Revision

Rev	Notes	Date
-	Preliminary Issue	29/03/2023
A	Planning Issue	13/04/2023
B	Planning Issue	11/07/2023

KEY	
	Boundary lines
	Proposed walls
	Existing walls
	Existing removed
	Proposed rooflight
	Proposed beam
	Proposed drainage
	1.8m head height
	1.5m head height

JOB TITLE
Proposed roof terrace and all associated works at 79b Mayfield Road, N8 9LN

STATUS
Planning

DRAWING TITLE
Existing Loft And Roof Plans

CLIENT
Brian Welsh


SCALE
1:100 at A3

DRAWN
CH


DATE
April 2023

CHECKED
NS


DRAWING NO. 182265 - 01 - 101B

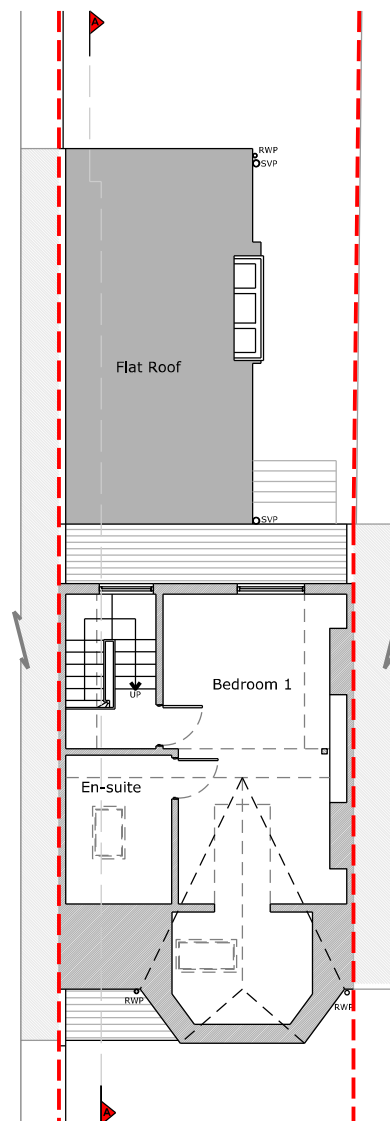

Loft Floor Plan

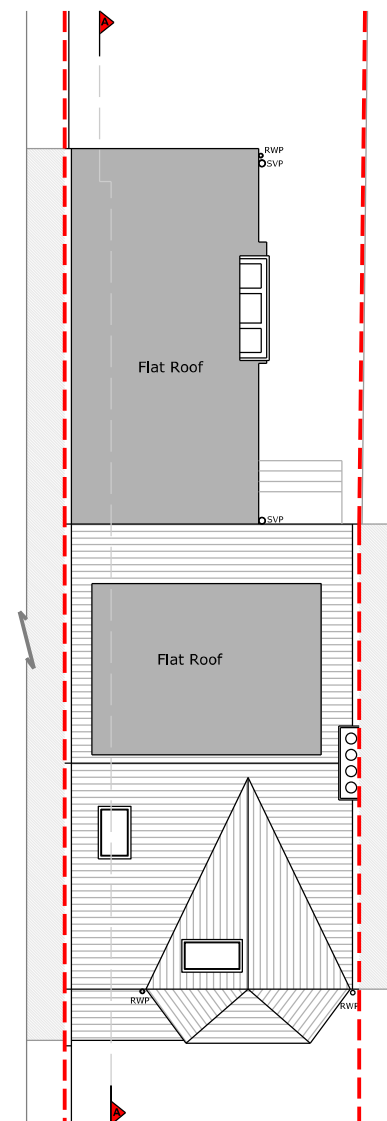

Roof Plan

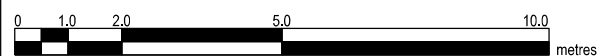

Copyright in design and this drawing is the property of Resi and Design Squared.

Reproduction in whole or in part is forbidden without written sanction of Resi and Design Squared.

All dimensions to be cross-checked on site prior to completing a Building Regulations package, structural engineering, the party wall process and construction.

Print to scale (as actual size)

NOTES

Materials:

Brickwork / Walls - Red brick, white painted brick and white painted render

Pitched Roof - Slate tiles and concrete tiles

Flat Roof - Felt

Windows - White painted timber sash windows and rooflights

Doors - Grey painted timber glazed single door

RWP / Gutters / Fascia - Black painted cast iron downpipes, black uPVC guttering and grey painted timber fascias

Revision

Rev	Notes	Date
-	Preliminary Issue	29/03/2023
A	Planning Issue	13/04/2023
B	Planning Issue	11/07/2023

KEY

	Proposed walls		Boundary lines
	Existing walls		Proposed beam
	Existing removed		Proposed drainage
	Proposed rooflight		1.8m head height
			1.5m head height

JOB TITLE

Proposed roof terrace and all associated works at 79b Mayfield Road, N8 9LN

STATUS

Planning

DRAWING TITLE

Existing Elevations

CLIENT

Brian Welsh


SCALE
1:100 at A3

DRAWN
CH

DATE
Jul 2023

CHECKED
NS


DRAWING NO. 182265 - 01 - 201B

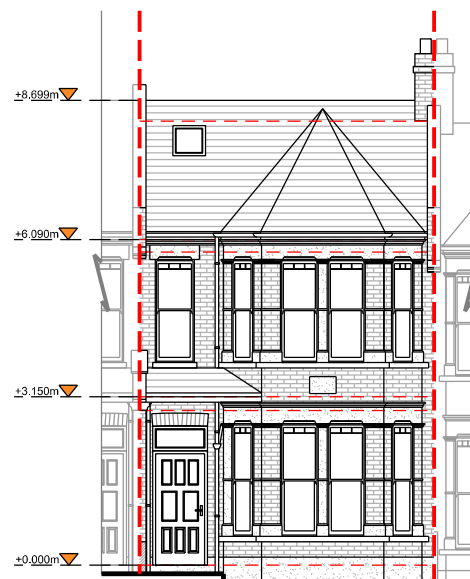

Front Elevation



Right Side Elevation

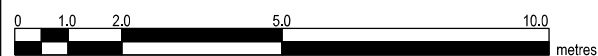

Copyright in design and this drawing is the property of Resi and Design Squared.

Reproduction in whole or in part is forbidden without written sanction of Resi and Design Squared.

All dimensions to be cross-checked on site prior to completing a Building Regulations package, structural engineering, the party wall process and construction.

Print to scale (as actual size)

NOTES

Materials:

Brickwork / Walls - Red brick, white painted brick and white painted render

Pitched Roof - Slate tiles and concrete tiles

Flat Roof - Felt

Windows - White painted timber sash windows and rooflights

Doors - Grey painted timber glazed single door

RWP / Gutters / Fascia - Black painted cast iron downpipes, black uPVC guttering and grey painted timber fascias

Revision

Rev	Notes	Date
-	Preliminary Issue	29/03/2023
A	Planning Issue	13/04/2023
B	Planning Issue	11/07/2023

KEY

	Proposed walls		Boundary lines
	Existing walls		Proposed beam
	Existing removed		Proposed drainage
	Proposed rooflight		1.8m head height
			1.5m head height

JOB TITLE

Proposed roof terrace and all associated works at 79b Mayfield Road, N8 9LN

STATUS

Planning

DRAWING TITLE

Existing Elevations

CLIENT

Brian Welsh

SCALE

1:100 at A3

DRAWN

CH


DATE

Jul 2023


CHECKED

NS


DRAWING NO. 182265 - 01 - 202B

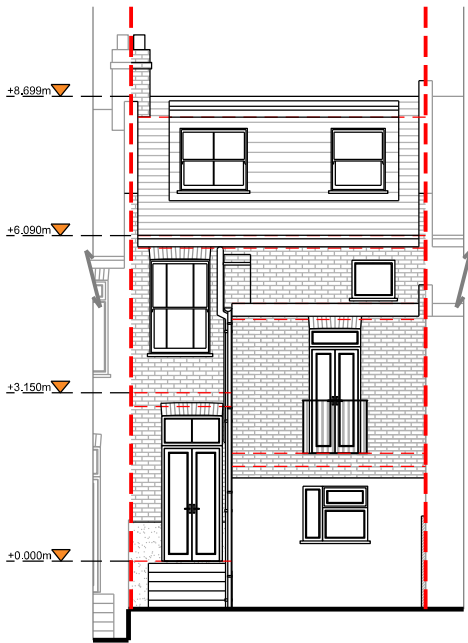

Rear Elevation

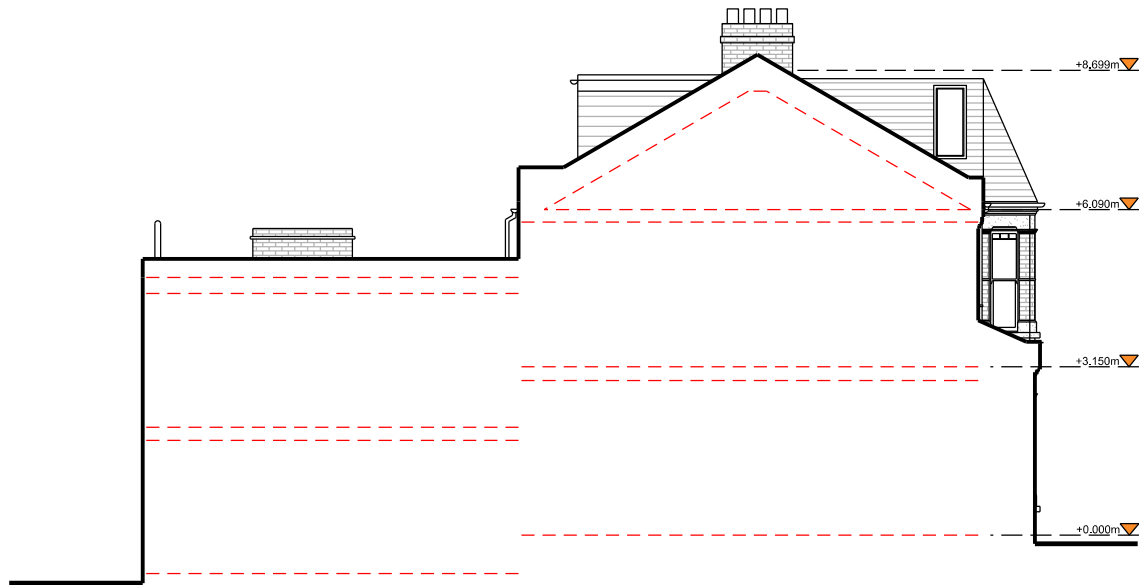

Left Side Elevation

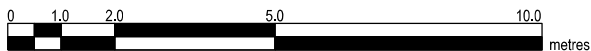

Copyright in design and this drawing is the property of Resi and Design Squared.

Reproduction in whole or in part is forbidden without written sanction of Resi and Design Squared.

All dimensions to be cross-checked on site prior to completing a Building Regulations package, structural engineering, the party wall process and construction.

Print to scale (as actual size)

NOTES

Revision

Rev	Notes	Date
-	Preliminary Issue	29/03/2023
A	Planning Issue	13/04/2023
B	Planning Issue	11/07/2023

KEY	
	Proposed walls
	Existing walls
	Existing removed
	Proposed rooflight
	Boundary lines
	Proposed beam
	Proposed drainage
	1.8m head height
	1.5m head height

JOB TITLE
Proposed roof terrace and all associated works at 79b Mayfield Road, N8 9LN

STATUS
Planning

DRAWING TITLE
Existing Section A - A

CLIENT
Brian Welsh


SCALE
1:100 at A3

DRAWN
CH


DATE
Jul 2023

CHECKED
NS

DRAWING NO. 182265 - 01 - 301B

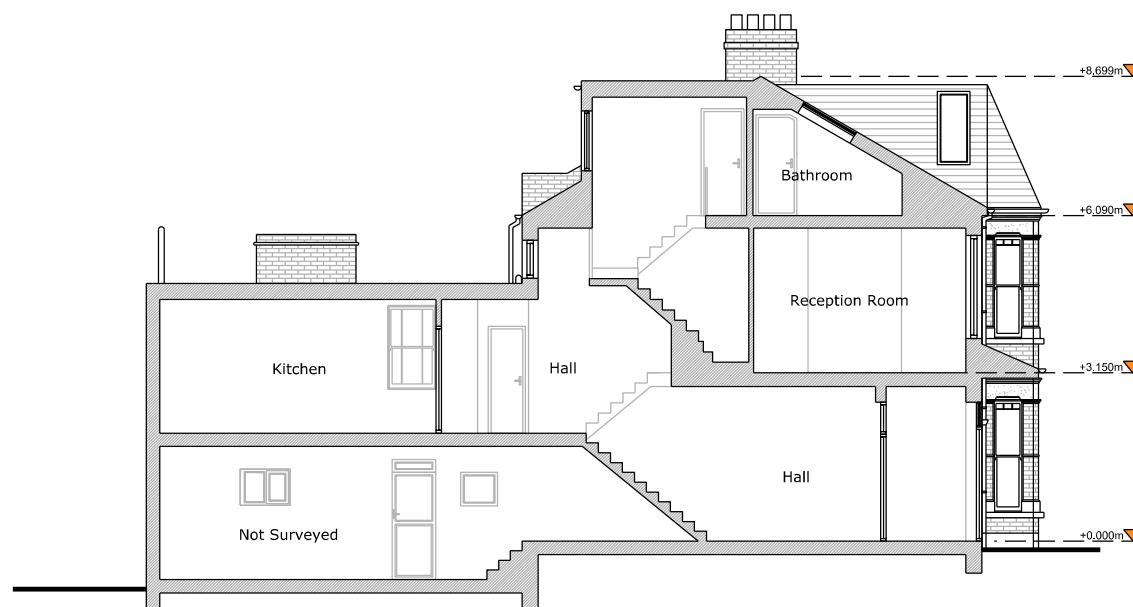

Section A - A

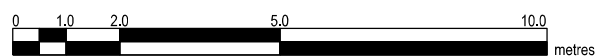

Copyright in design and this drawing is the property of Resi and Design Squared.

Reproduction in whole or in part is forbidden without written sanction of Resi and Design Squared.

All dimensions to be cross-checked on site prior to completing a Building Regulations package, structural engineering, the party wall process and construction.

Print to scale (as actual size)

NOTES

Revision

Rev	Notes	Date
-	Preliminary Issue	29/03/2023
A	Preliminary Issue	04/04/2023
B	Planning Issue	13/04/2023
C	Planning Issue	11/07/2023

KEY

	Boundary lines
	Proposed walls
	Existing walls
	Existing removed
	Proposed rooflight
	Proposed beam
	Proposed drainage
	1.8m head height
	1.5m head height

JOB TITLE

Proposed roof terrace and all associated works at 79b Mayfield Road, N8 9LN

STATUS

Planning

DRAWING TITLE

Proposed Loft Floor
And Roof Plans

CLIENT

Brian Welsh

SCALE

1:100 at A3

DRAWN

CH


DATE

Jul 2023


CHECKED

NS


DRAWING NO. 182265 - 01 - 102C

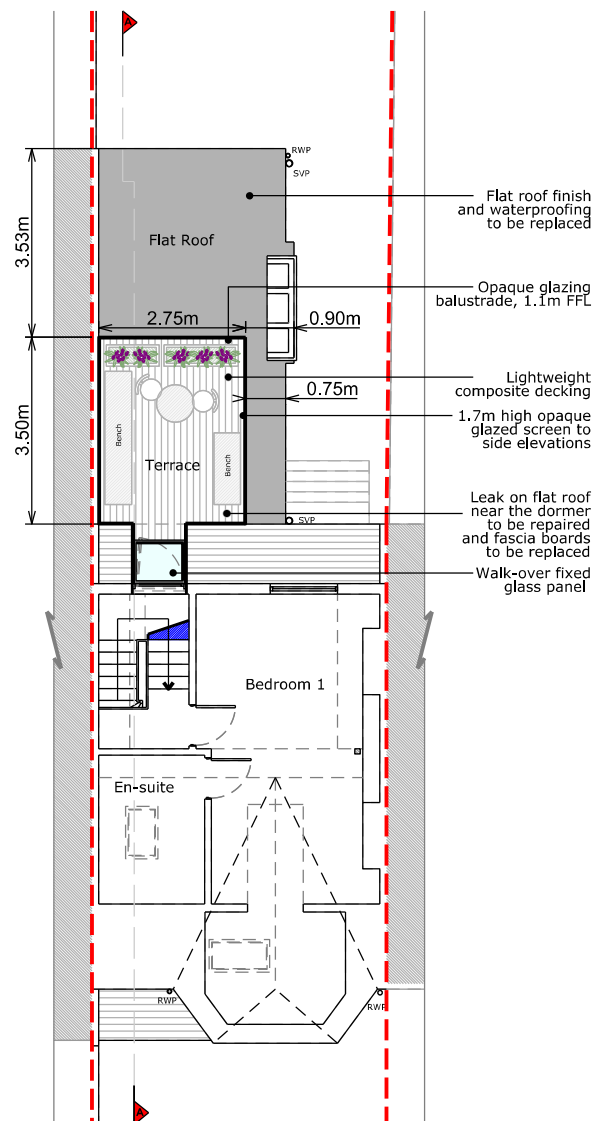

Loft Floor Plan

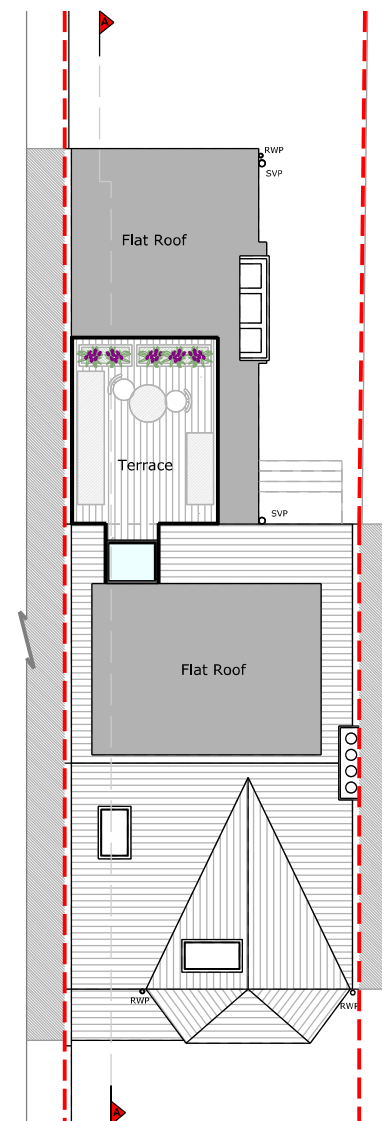

Roof Plan

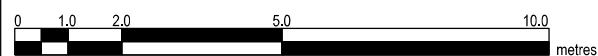

Copyright in design and this drawing is the property of Resi and Design Squared.

Reproduction in whole or in part is forbidden without written sanction of Resi and Design Squared.

All dimensions to be cross-checked on site prior to completing a Building Regulations package, structural engineering, the party wall process and construction.

Print to scale (as actual size)

NOTES

Materials:

Flat Roof - Composite decking

Windows - White aluminium/timber windows and fixed panels

Doors - White uPVC glazed single door

RWP / Gutters / Fascia - Black uPVC guttering and downpipes to match the existing

Screens - Opaque glazed screens

Revision

Rev	Notes	Date
-	Preliminary Issue	29/03/2023
A	Preliminary Issue	04/04/2023
B	Planning Issue	13/04/2023
C	Planning Issue	11/07/2023

KEY	
	Proposed walls
	Existing walls
	Existing removed
	Proposed rooflight
	Boundary lines
	Proposed beam
	Proposed drainage
	1.8m head height
	1.5m head height

JOB TITLE
Proposed roof terrace and all associated works at 79b Mayfield Road, N8 9LN

STATUS
Planning

DRAWING TITLE
Proposed Elevations

CLIENT
Brian Welsh


SCALE
1:100 at A3

DRAWN
CZ


DATE
Jul 2023

CHECKED
NS


DRAWING NO. 182265 - 01 - 203C

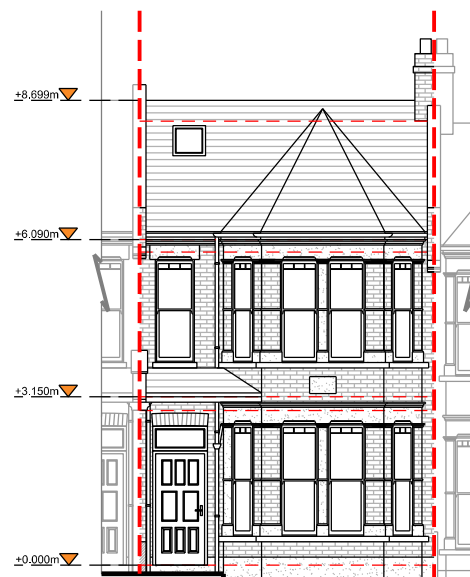

Front Elevation

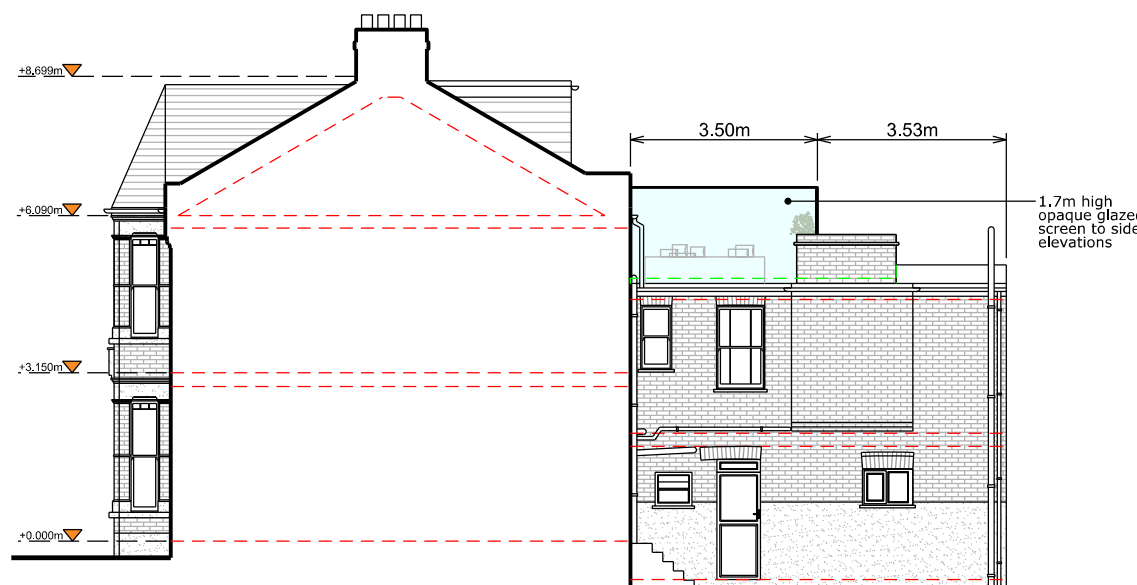

Right Side Elevation

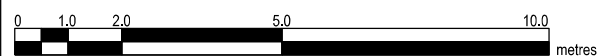

Copyright in design and this drawing is the property of Resi and Design Squared.

Reproduction in whole or in part is forbidden without written sanction of Resi and Design Squared.

All dimensions to be cross-checked on site prior to completing a Building Regulations package, structural engineering, the party wall process and construction.

Print to scale (as actual size)

NOTES

Materials:

- Flat Roof - Composite decking
- Windows - White aluminium/timber windows and fixed panels
- Doors - White uPVC glazed single door
- RWP / Gutters / Fascia - Black uPVC guttering and downpipes to match the existing
- Screens - Opaque glazed screens

Revision

Rev	Notes	Date
-	Preliminary Issue	29/03/2023
A	Preliminary Issue	04/04/2023
B	Planning Issue	13/04/2023
C	Planning Issue	11/07/2023

KEY

	Proposed walls		Boundary lines
	Existing walls		Proposed beam
	Existing removed		Proposed drainage
	Proposed rooflight		1.8m head height
			1.5m head height

JOB TITLE
Proposed roof terrace and all associated works at 79b Mayfield Road, N8 9LN

STATUS
Planning

DRAWING TITLE
Proposed Elevations

CLIENT
Brian Welsh


SCALE
1:100 at A3

DRAWN
CZ

DATE
Jul 2023

CHECKED
NS

DRAWING NO. 182265 - 01 - 204C

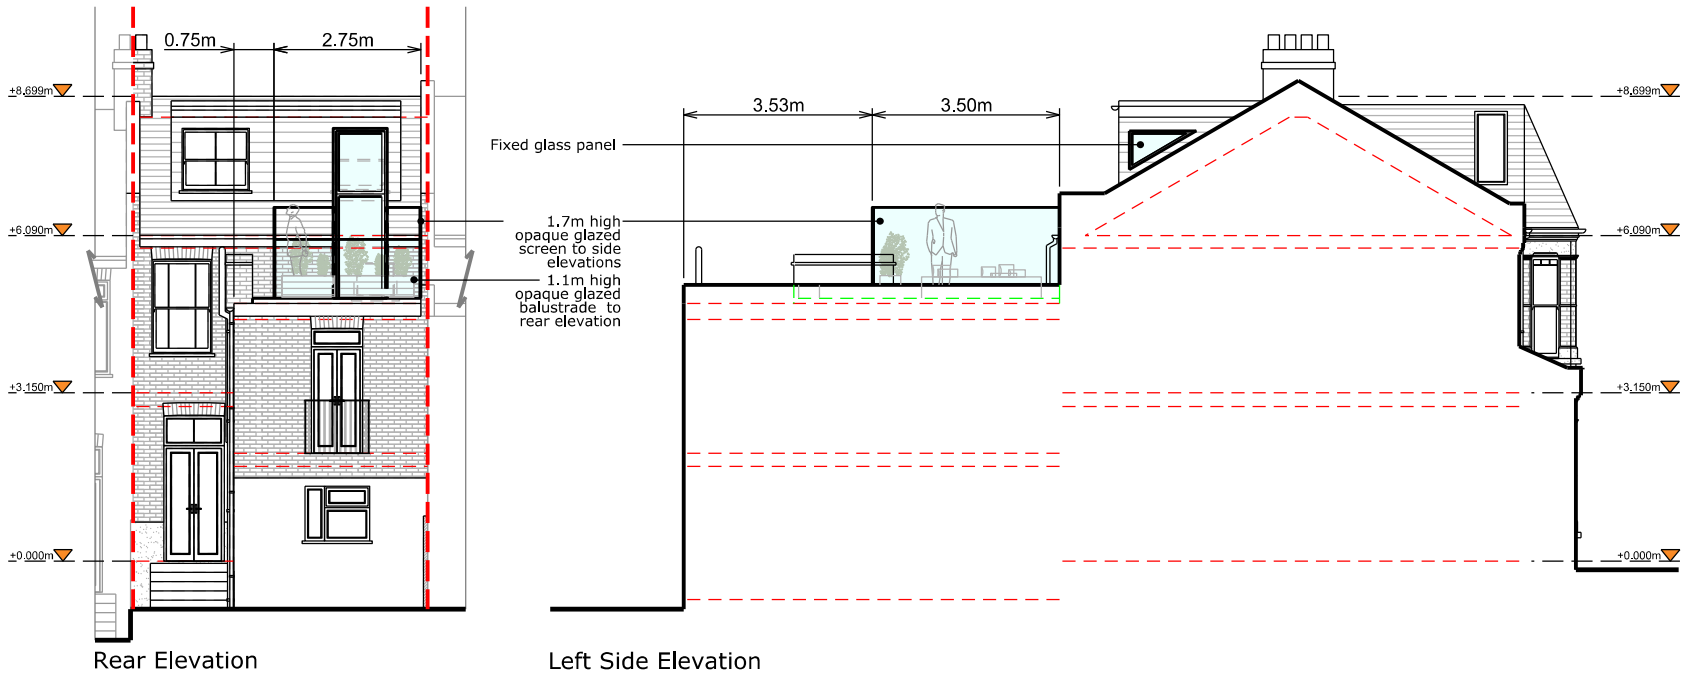

Copyright in design and this drawing is the property of Resi and Design Squared.

Reproduction in whole or in part is forbidden without written sanction of Resi and Design Squared.

All dimensions to be cross-checked on site prior to completing a Building Regulations package, structural engineering, the party wall process and construction.

Print to scale (as actual size)

NOTES**Revision**

Rev	Notes	Date
-	Preliminary Issue	29/03/2023
A	Preliminary Issue	04/04/2023
B	Planning Issue	13/04/2023
C	Planning Issue	11/07/2023

KEY

	Proposed walls		Boundary lines
	Existing walls		Proposed beam
	Existing removed		Proposed drainage
	Proposed rooflight		1.8m head height
			1.5m head height

JOB TITLE

Proposed roof terrace and all associated works at 79b Mayfield Road, N8 9LN

STATUS

Planning

DRAWING TITLE

Proposed Section A - A

CLIENT

Brian Welsh


SCALE
1:100 at A3

DRAWN
CZ

DATE
Jul 2023

CHECKED
NS

DRAWING NO. 182265 - 01 - 302C

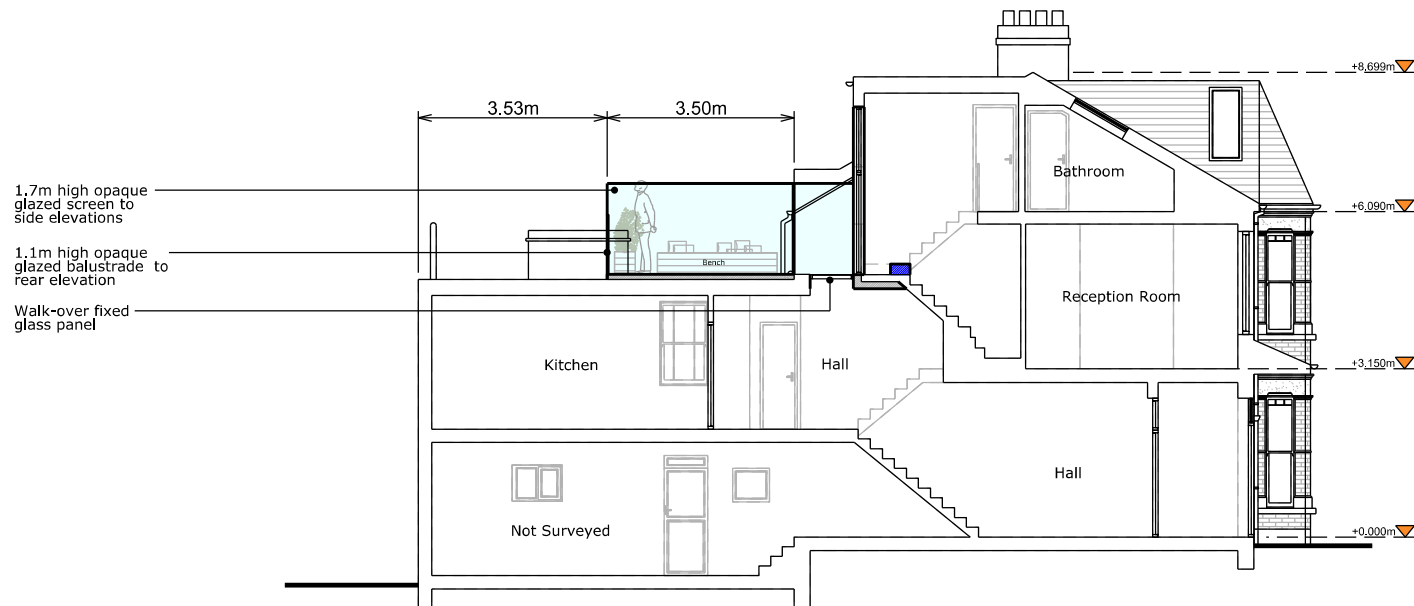

Section A - A

