



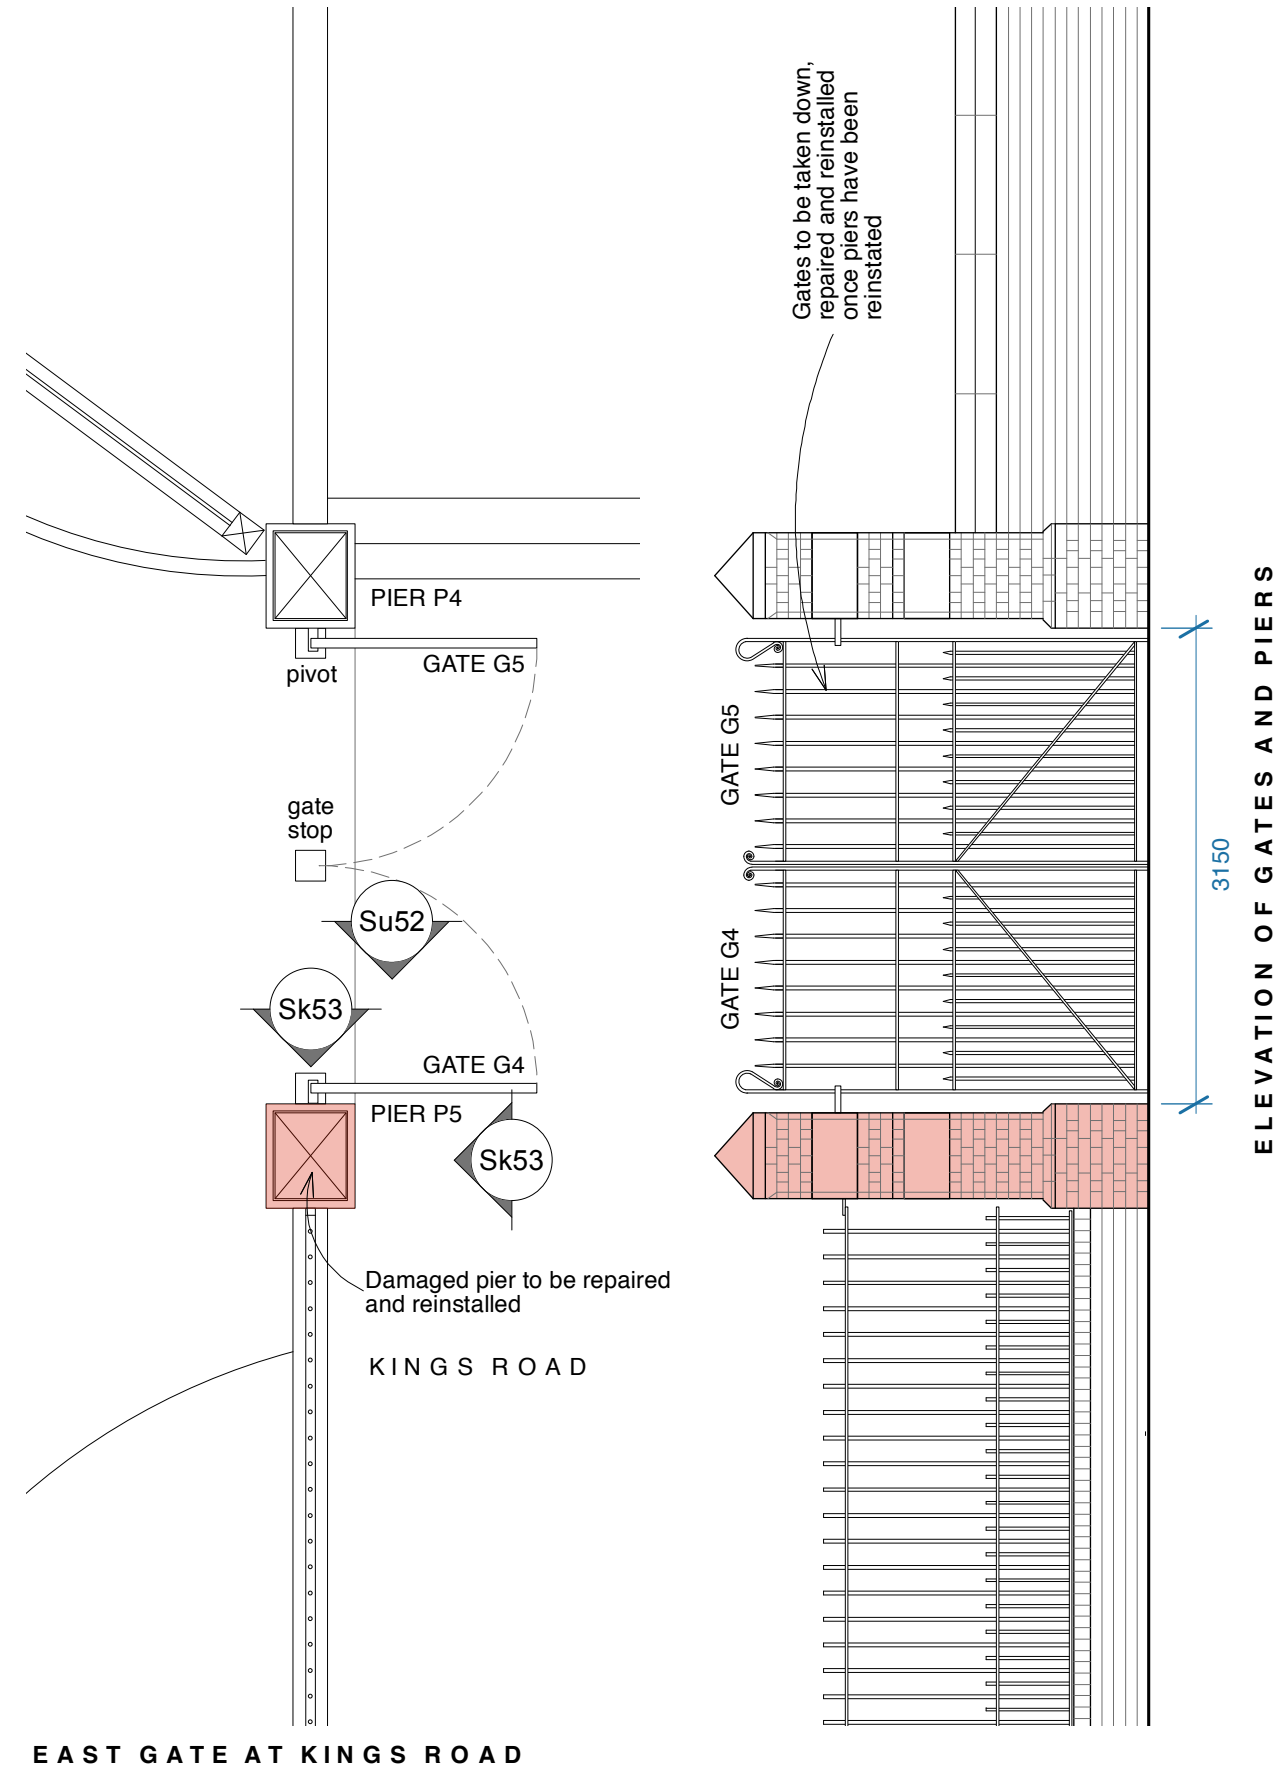

# EXISTING BEFORE DAMAGE TO GATEPOST PLAN AND ELEVATION OF EAST AND WEST ENTRANCE GATES

0 1m 5m Scale 1:50

**Butler Hegarty Architects**  
Unit 3.2, Islington Studios, 159-163 Marlborough Road, London, N19 4NF  
tel: 020 72638933 email: mail@butlerhegartyarchitects.co.uk

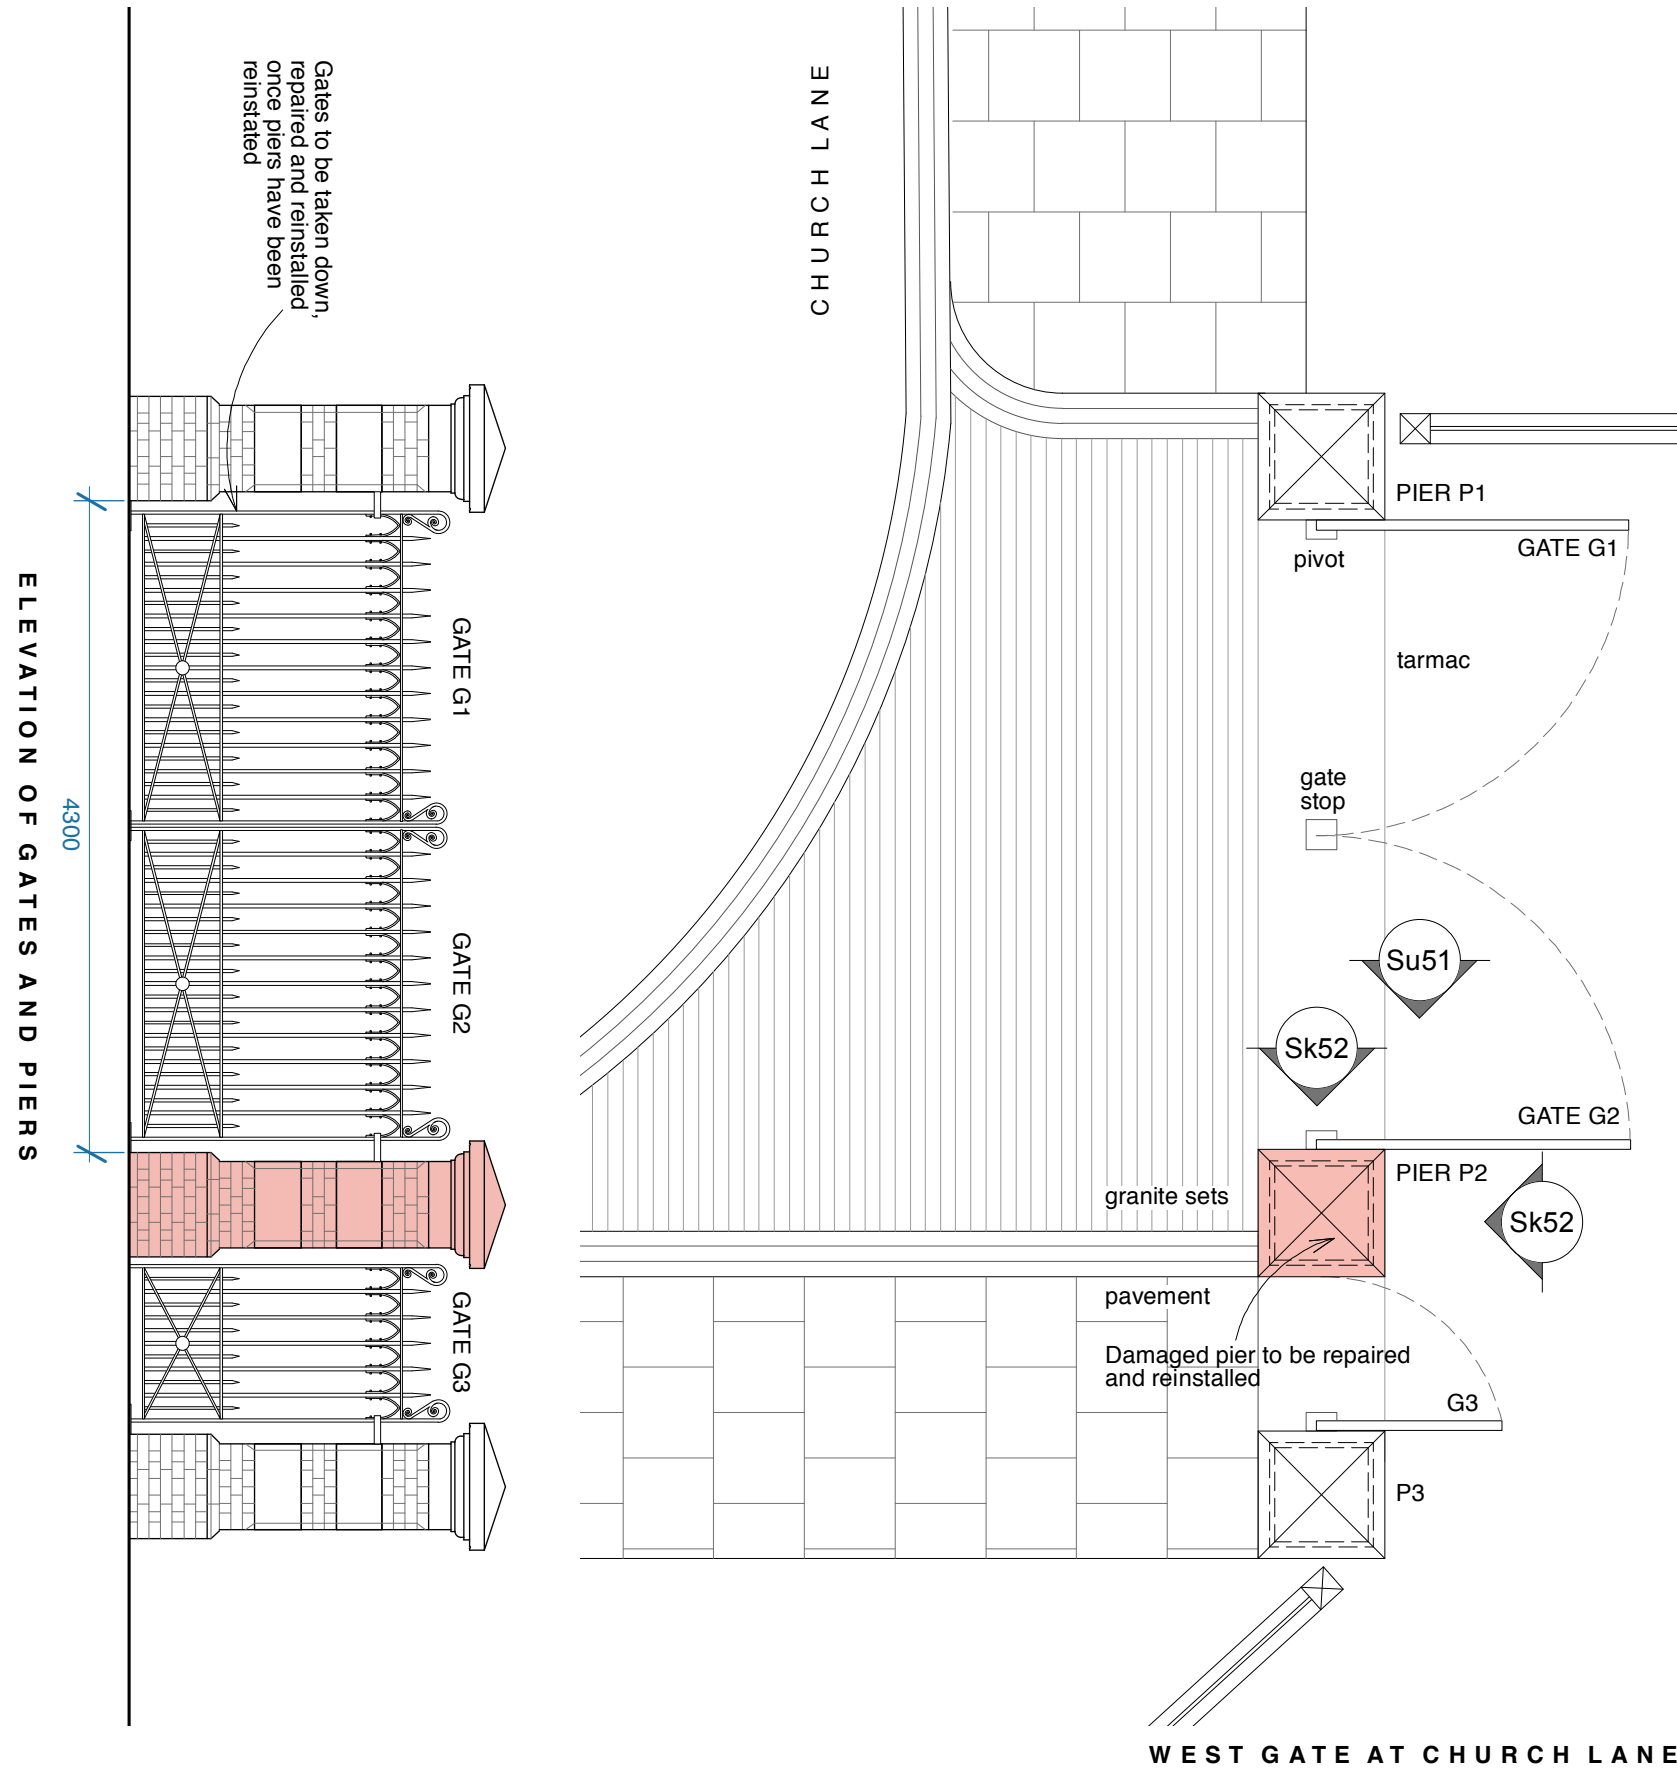

**Bruce Castle Museum**  
Title: Existing Before Damage to Gatepost Plan and Elevation  
of East and West Entrance Gates  
Drawing No: 0722422/Sk51 Scale 1:50 @A3