
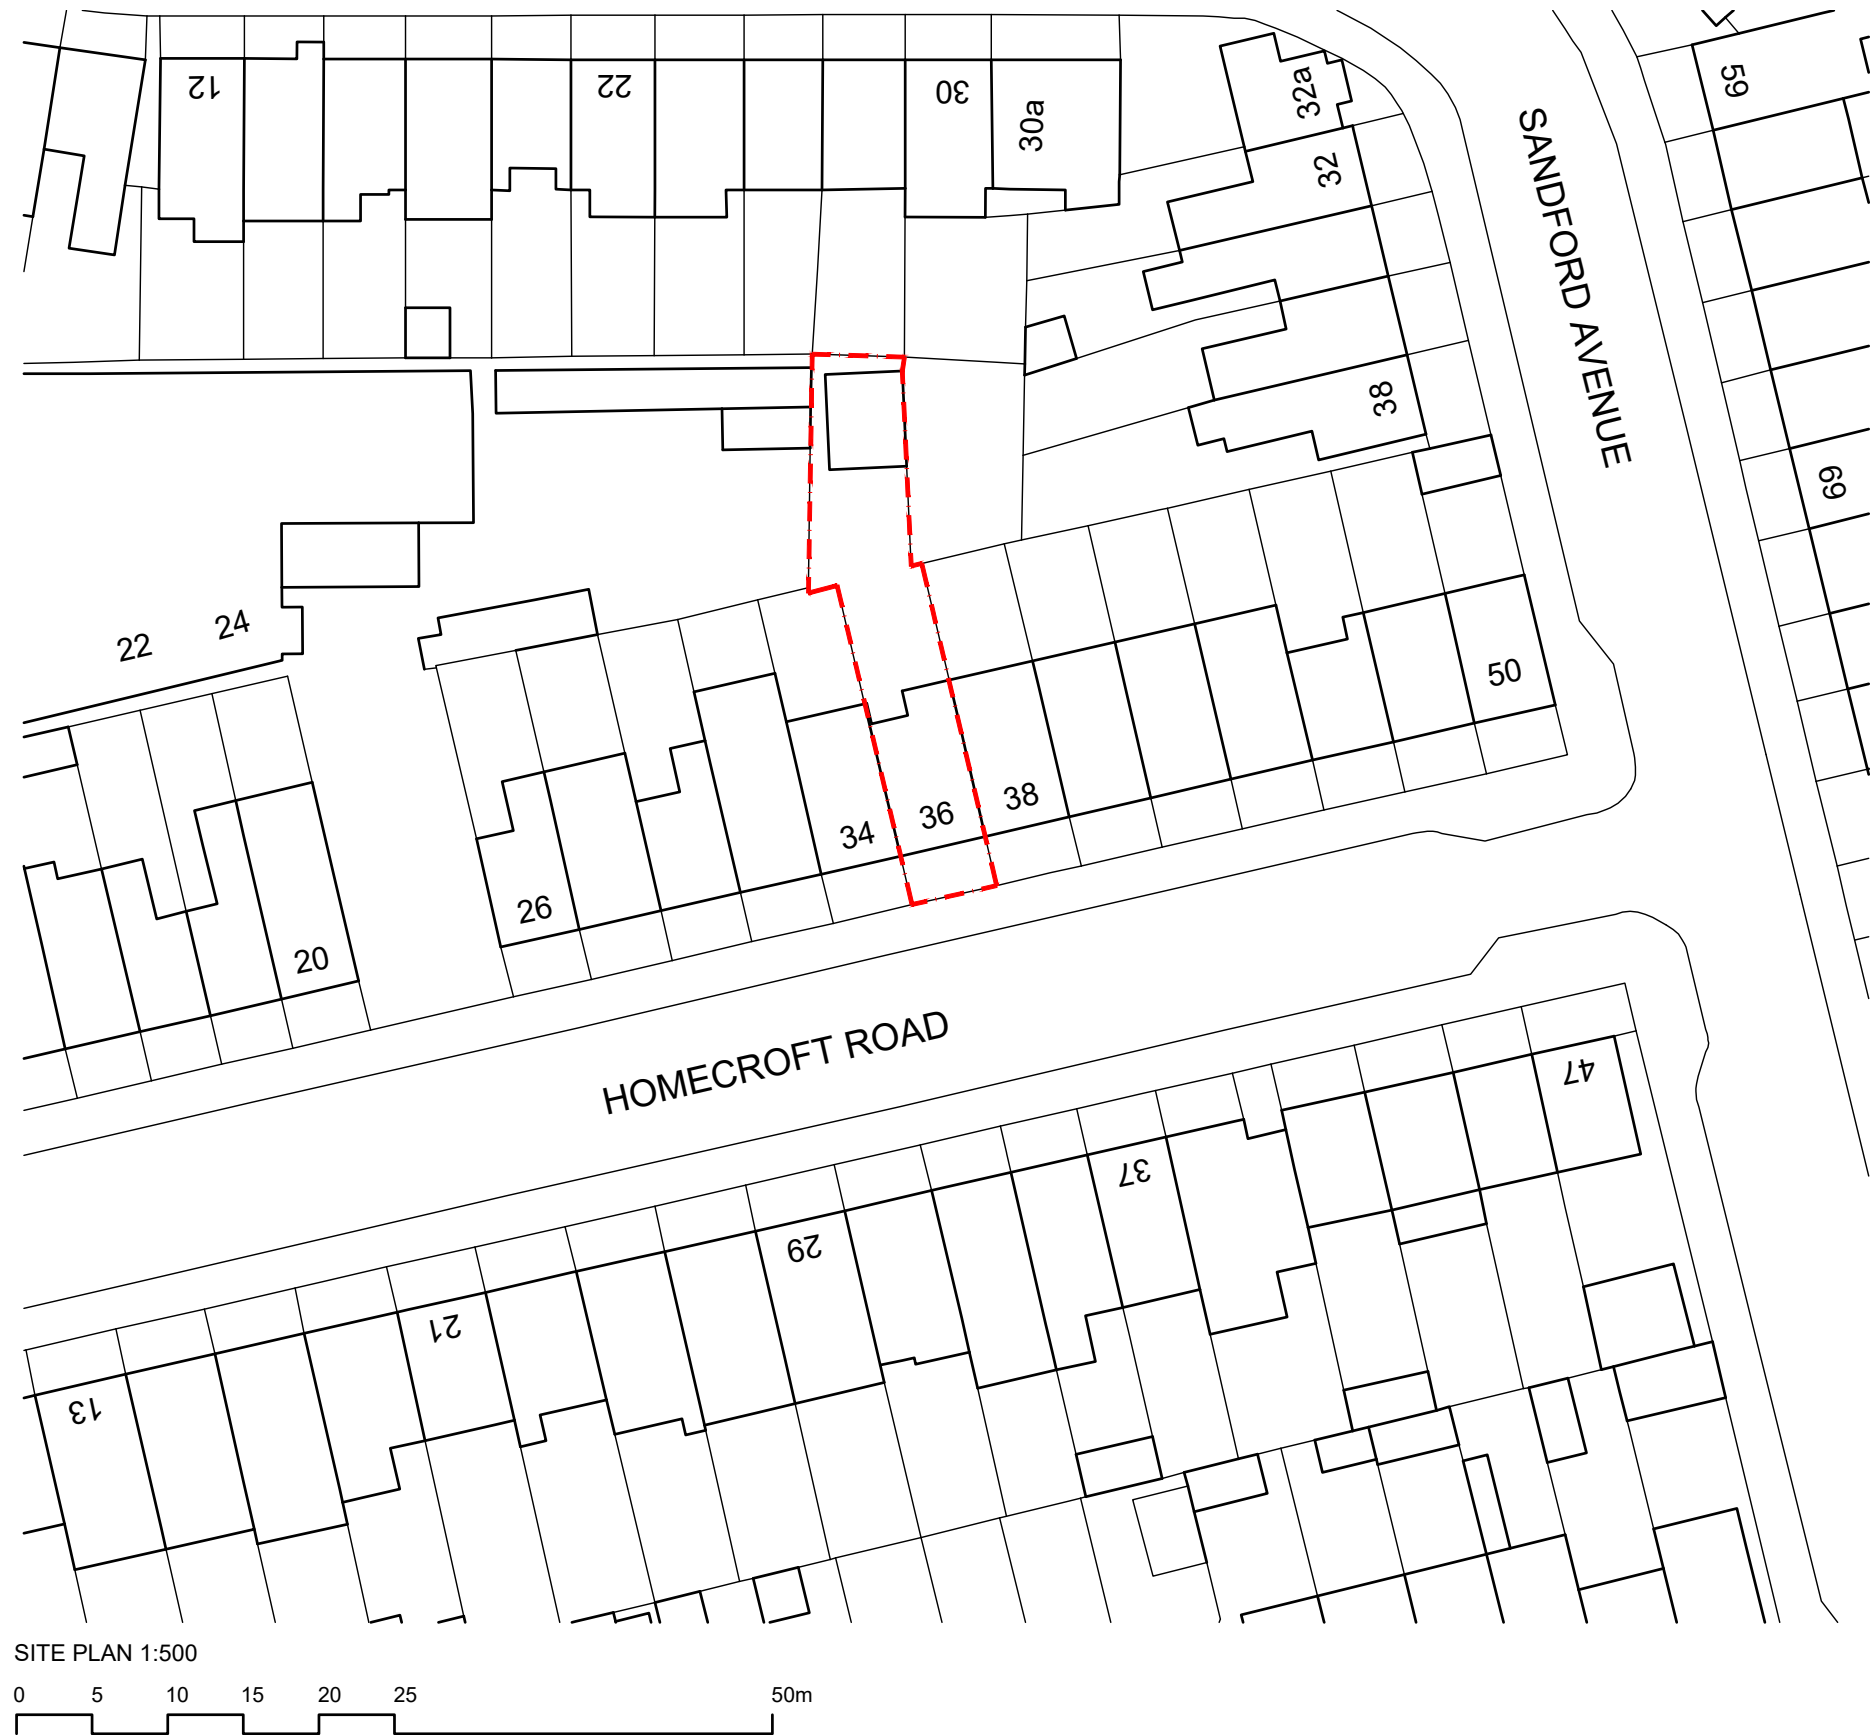


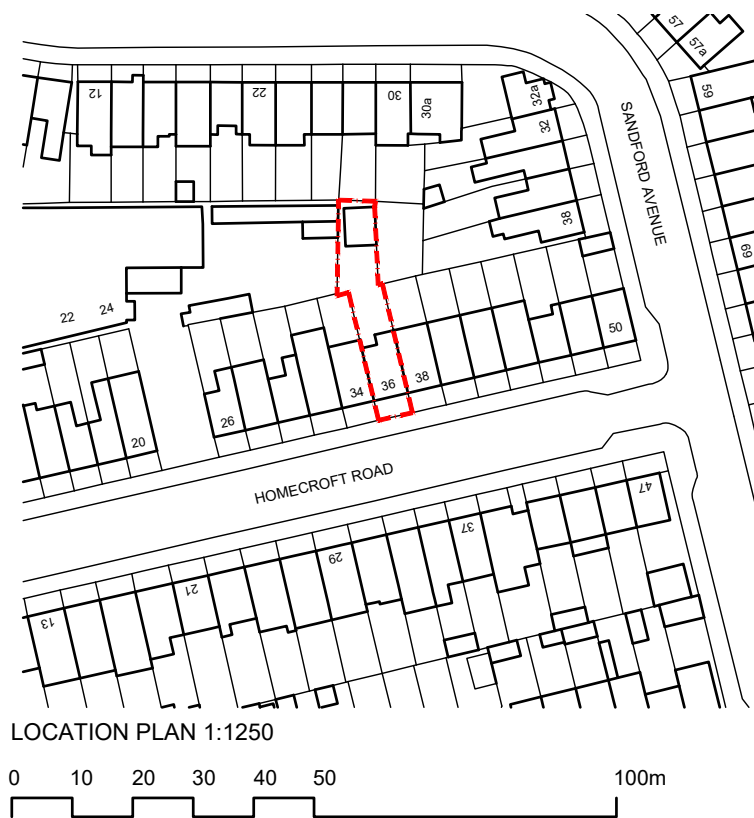

PROJECT Extension to 36 Homecroft Road London N22 5EL	TITLE LOCATION PLAN AND BLOCK PLAN		REV	DATE	DESCRIPTION	
	STATUS PLANNING		SCALE var	SIZE A3	DATE Jul'23	DRG No. 2304/PL/01
CLIENT Mr G Lowman and Ms J Greenwood					REV	

**POLYGON ARCHITECTS**
07968544721
polygonarchitects.com