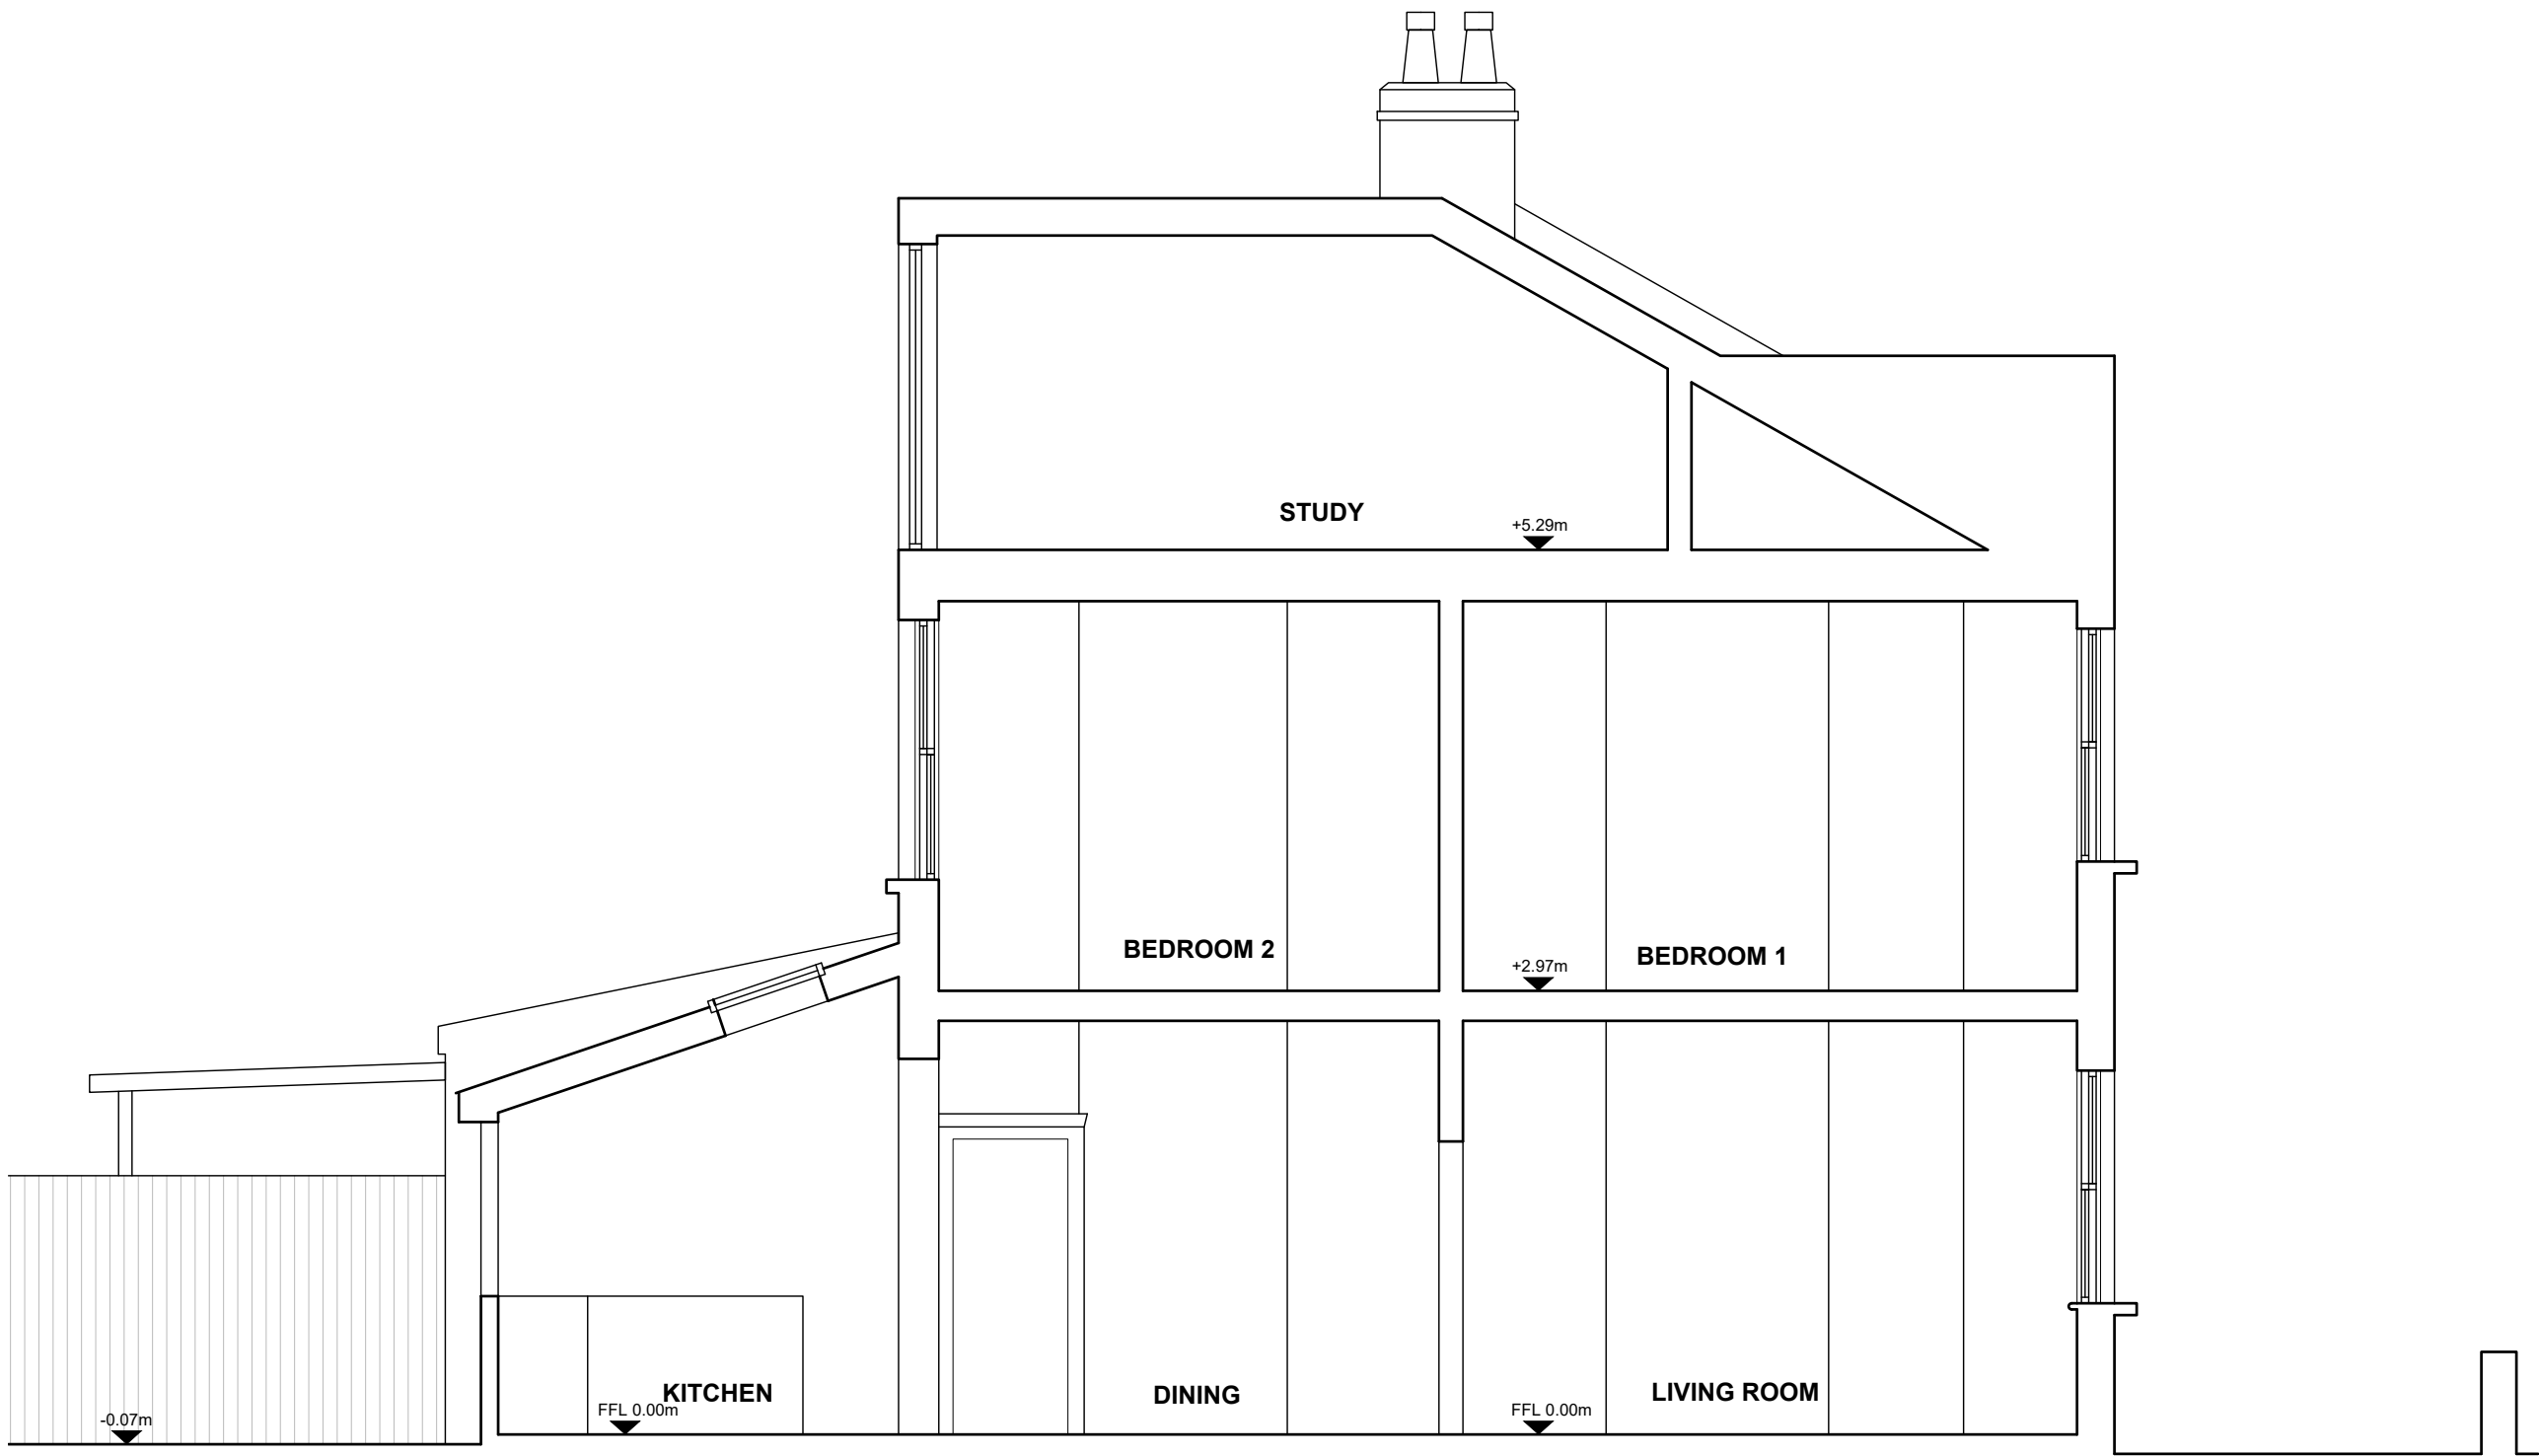


PROJECT Extension to 36 Homecroft Road London N22 5EL CLIENT Mr G Lowman and Ms J Greenwood	TITLE SECTION AA AS EXISTING	REV SCALE 1:50	DATE SIZE A3	DESCRIPTION DATE Jul'23	DRG No. 2304/PL/05	 POLYGON ARCHITECTS 07968544721 polygonarchitects.com
	STATUS PLANNING					