



MATERIAL KEY


- 1. London stock brickwork to match existing
- 2. Wild flower green roof
- 3. Single ply roofing (under green roof)
- 4. Timber cladding (black or charred finish)
- 5. Aluminum frame windows and doors
- 6. Fixed double roof glazing
- 7. Aluminum powder coated hopper and down pipe
- 8. Once weathered dark grey concrete coping stones

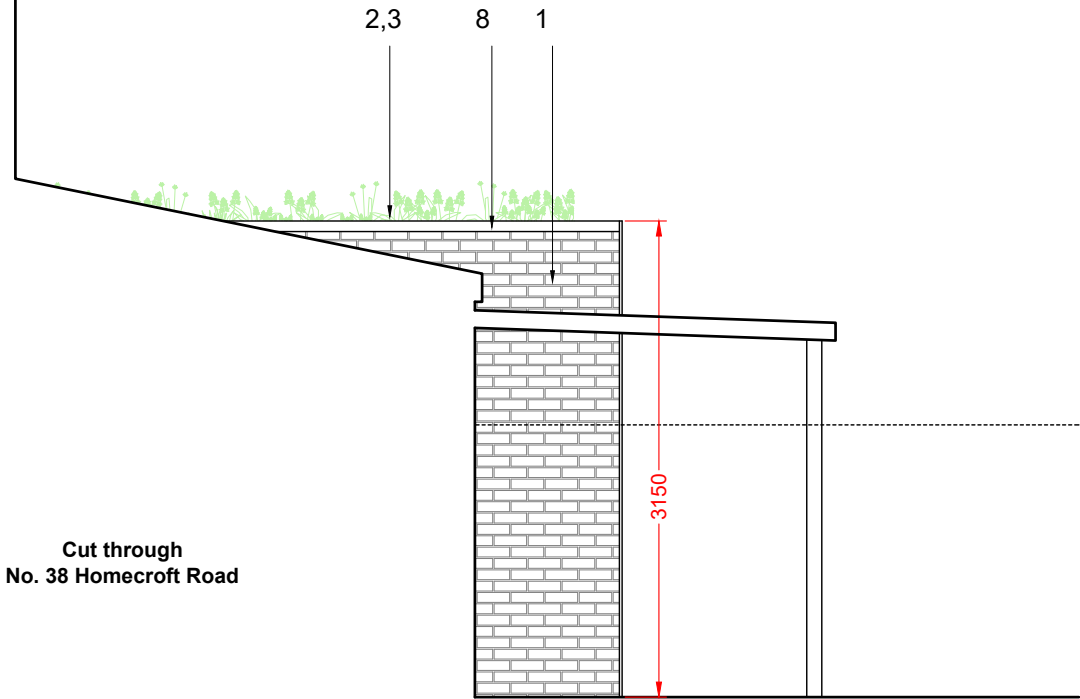

SIDE ELEVATION (SECTION BB)

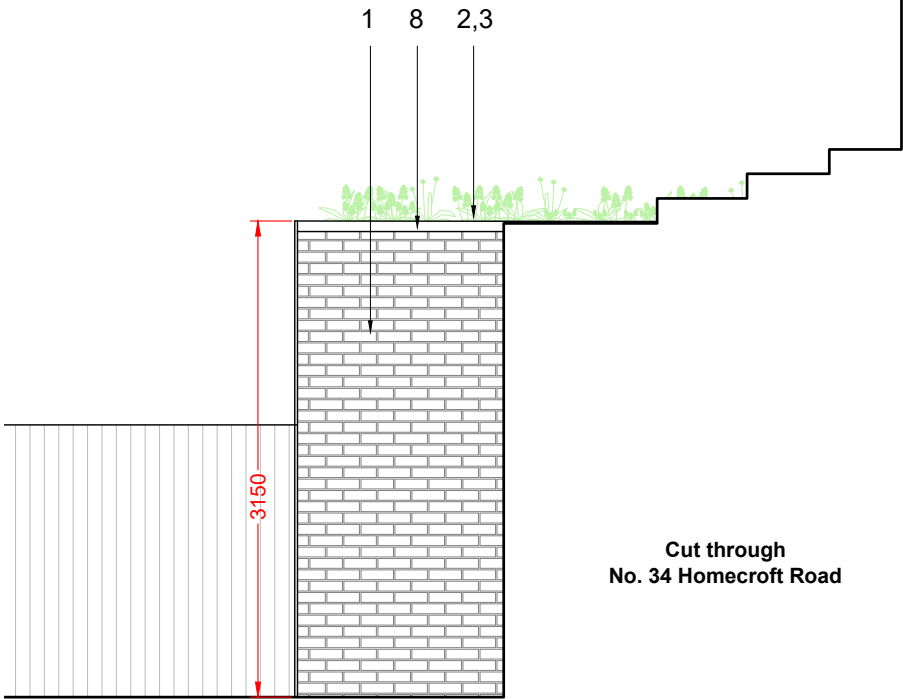

SIDE ELEVATION (SECTION CC)

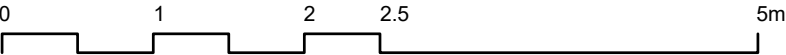

PROJECT Extension to 36 Homecroft Road London N22 5EL CLIENT Mr G Lowman and Ms J Greenwood	TITLE SIDE ELEVATIONS (SECTIONAL) AS PROPOSED	REVDATEDESCRIPTION				
	STATUS PLANNING	SCALE 1:50	SIZE A3	DATE Jul'23	DRG No. 2304/PL/08	REV

 **POLYGON ARCHITECTS**

07968544721
polygonarchitects.com