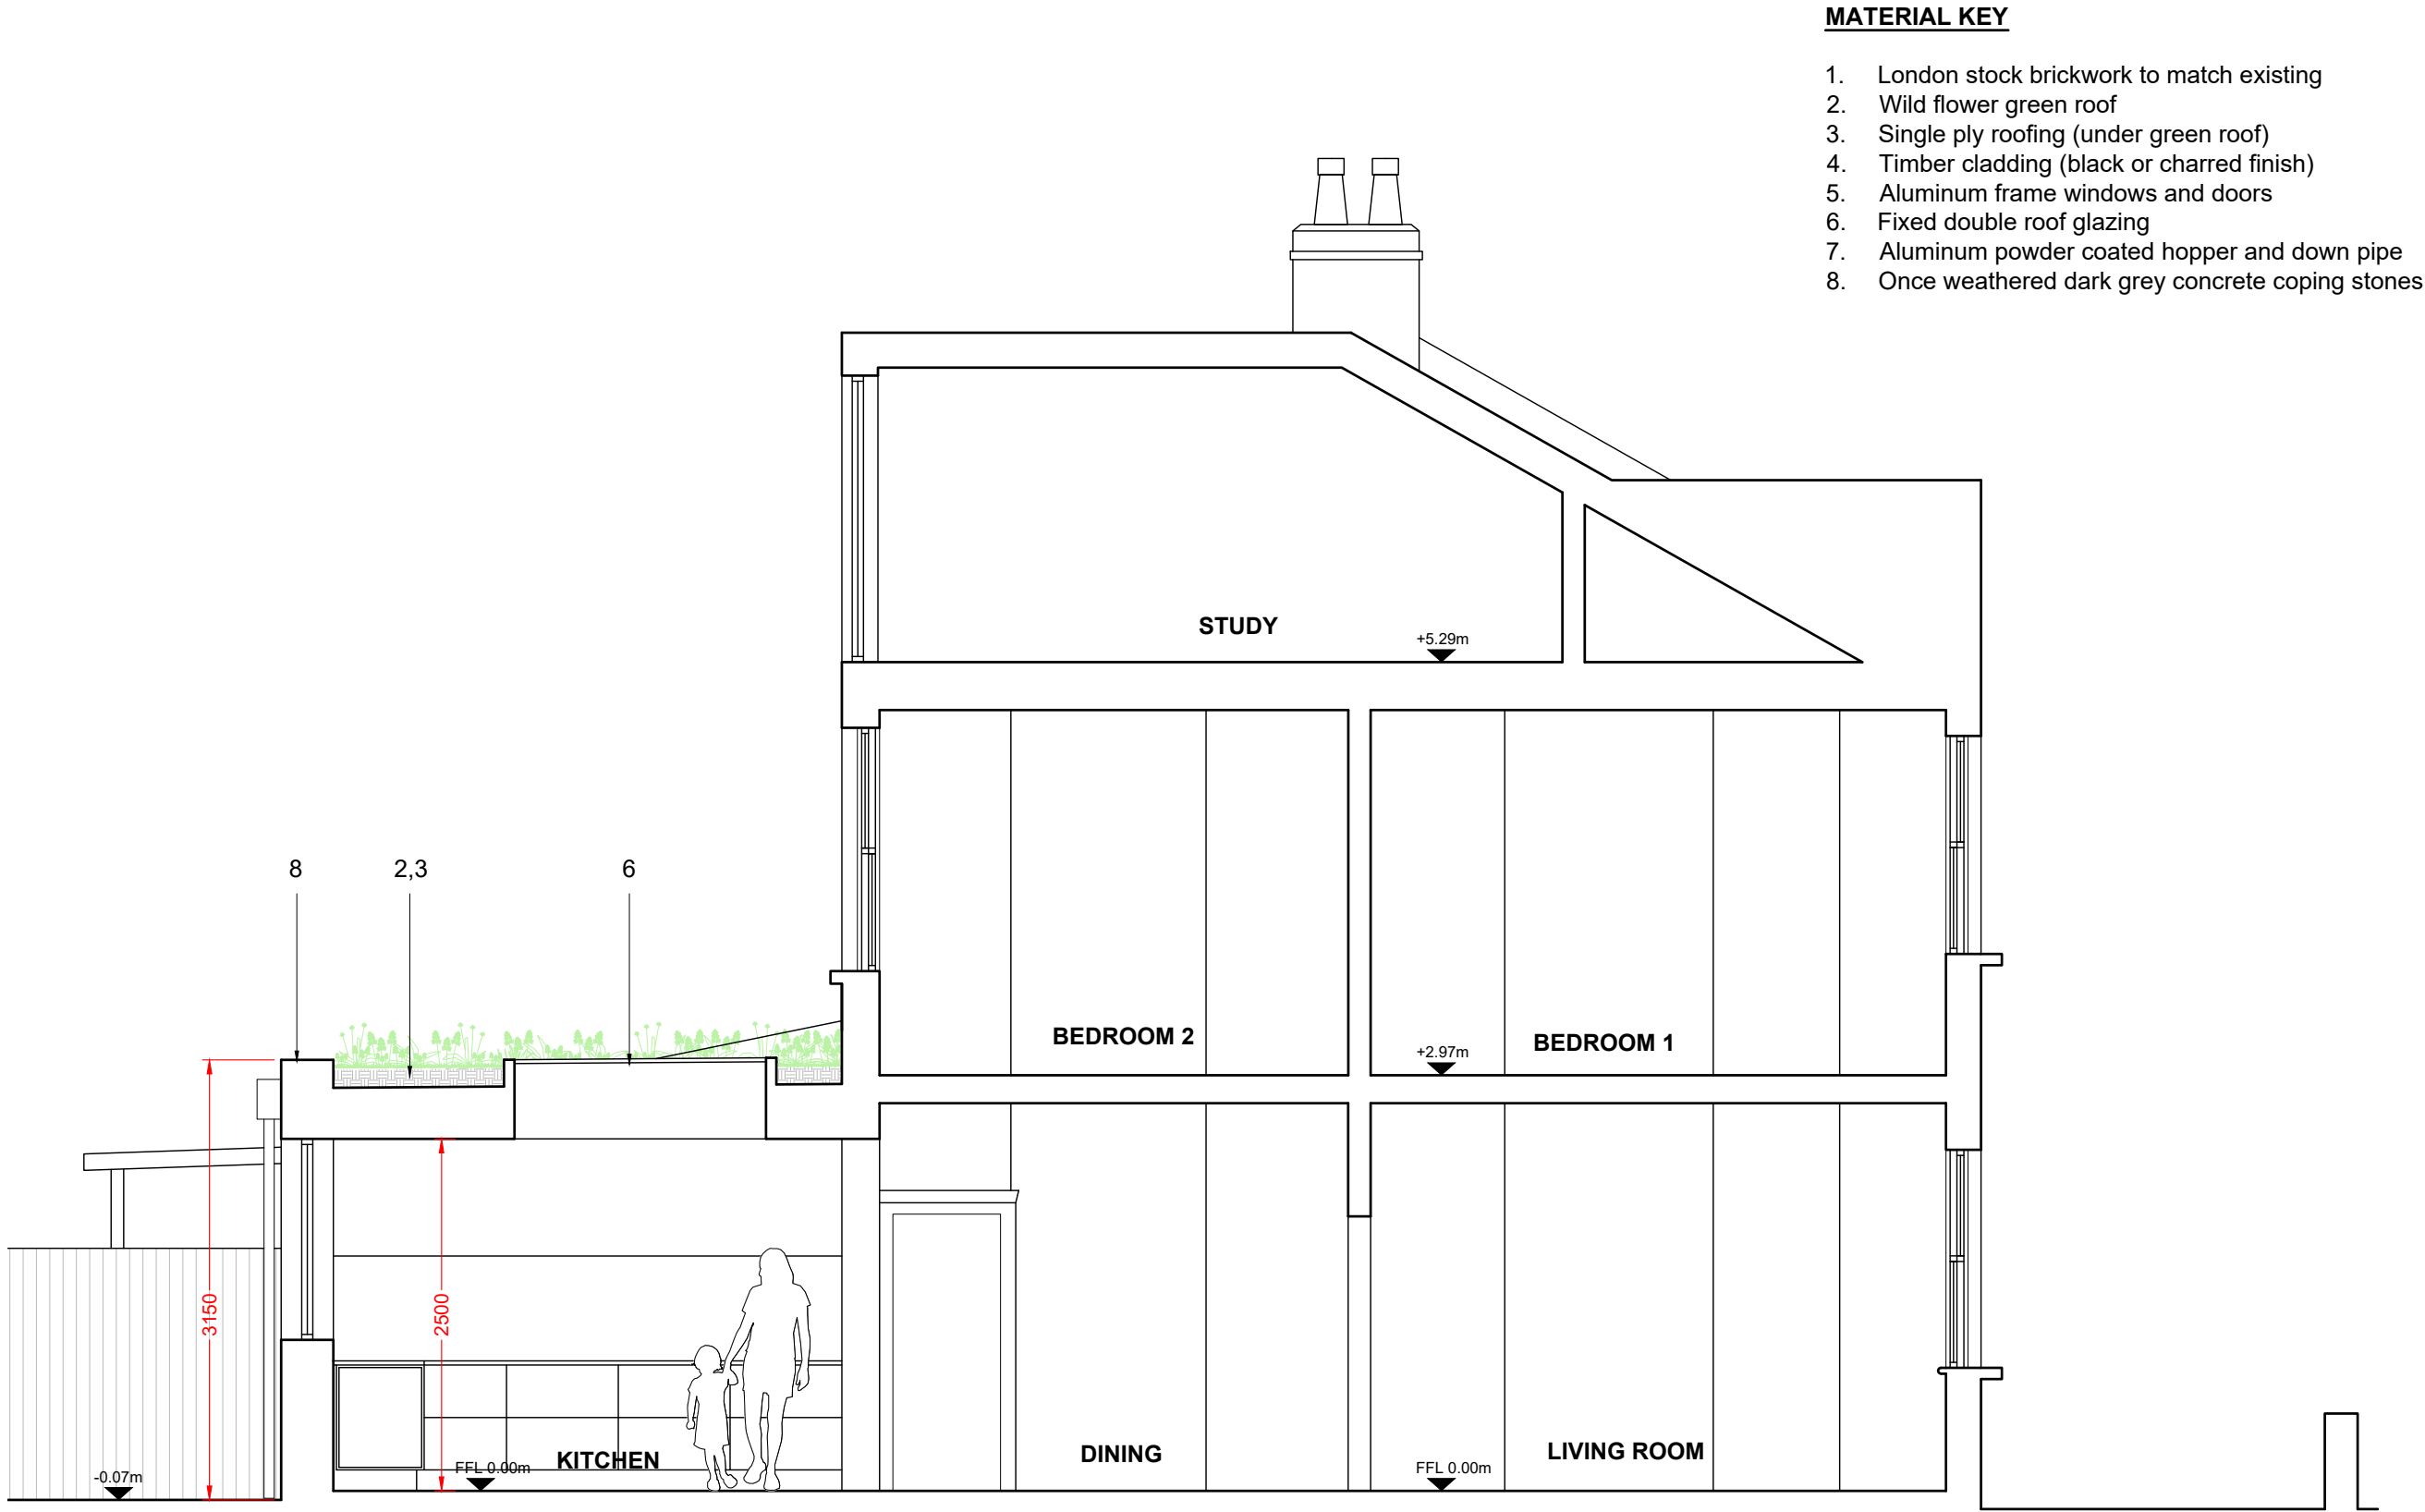


PROJECT Extension to 36 Homcroft Road London N22 5EL CLIENT Mr G Lowman and Ms J Greenwood	TITLE SECTION AA AS PROPOSED		REV	DATE	DESCRIPTION	
	STATUS PLANNING		SCALE 1:50	SIZE A3	DATE Jul'23	DRG No. REV 2304/PL/09

 **POLYGON ARCHITECTS**
07968544721
polygonarchitects.com