

01 Section B-B
Scale 1:50 @A1 / 1:100 @A3



PATALAB


15 Garrett Street
London EC1Y 0TY

p: +44 (0)20 7253 2036
w: www.patalab.com
e: info@patalab.com

Notes
DO NOT SCALE (except for planning use).
Use figured dimensions only for construction. ALL contractors are requested to check all dimensions on site before proceeding.
All discrepancies to be notified in writing to PATALAB.
Dimensions are in millimeters unless stated otherwise.
All levels are in meters above AOD unless stated otherwise.
No areas indicated, or areas calculated from this drawing should be used for valuation purposes or as the basis for development contracts.
Copyright by PATALAB. All rights reserved including the right of reproduction in whole or part, in any form or media.

Client
Jane Lack

Project
73 Connaught Gardens
London
N10 3LG

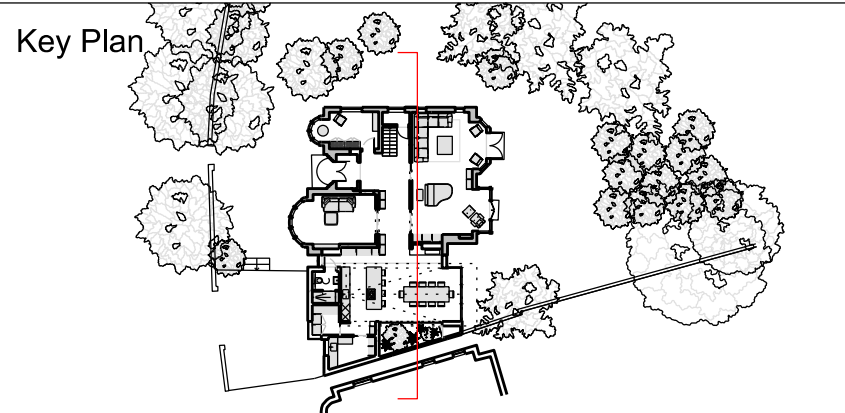

STATUS PLANNING NOT FOR CONSTRUCTION			
01	13.07.23	Issued for Planning	
00	23.01.23	Pre Application	
Rev	Date	Reason for Issue	

PATALAB

Project **73 Connaught Gardens**

Drawing Title **Proposed Section BB**

Scale	1:50 / 1:100	Project No	Drawing No	Rev
Paper Size	A1 / A3			
Date	04.07.2023	2212	PA3220	01

