
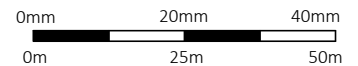
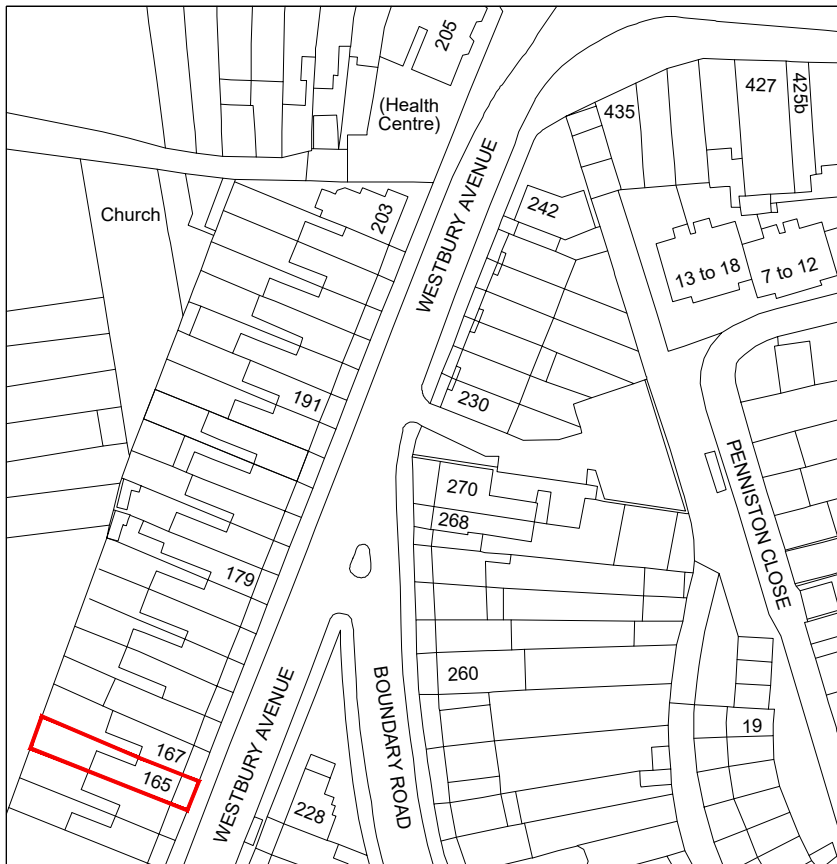


Issue:

PLANNING

Revision:

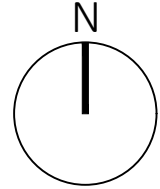

SCALE BAR - 1:1250

CG ARCHITECTS

36 Cannon Hill, London, N14 6LG
Tel: 020 8449 5100 | Fax: 020 8449 5170

Client:

Mr. Mehmet Huseyin

Site:

165 Westbury Avenue
London
N22 6RX

Title:

Site Location Plan

Scale: 1:1250 @ A4

Date: July. 2023

Drawn: RG

Drawn: CG

Drg. No.

1671/00

Rev.

#