


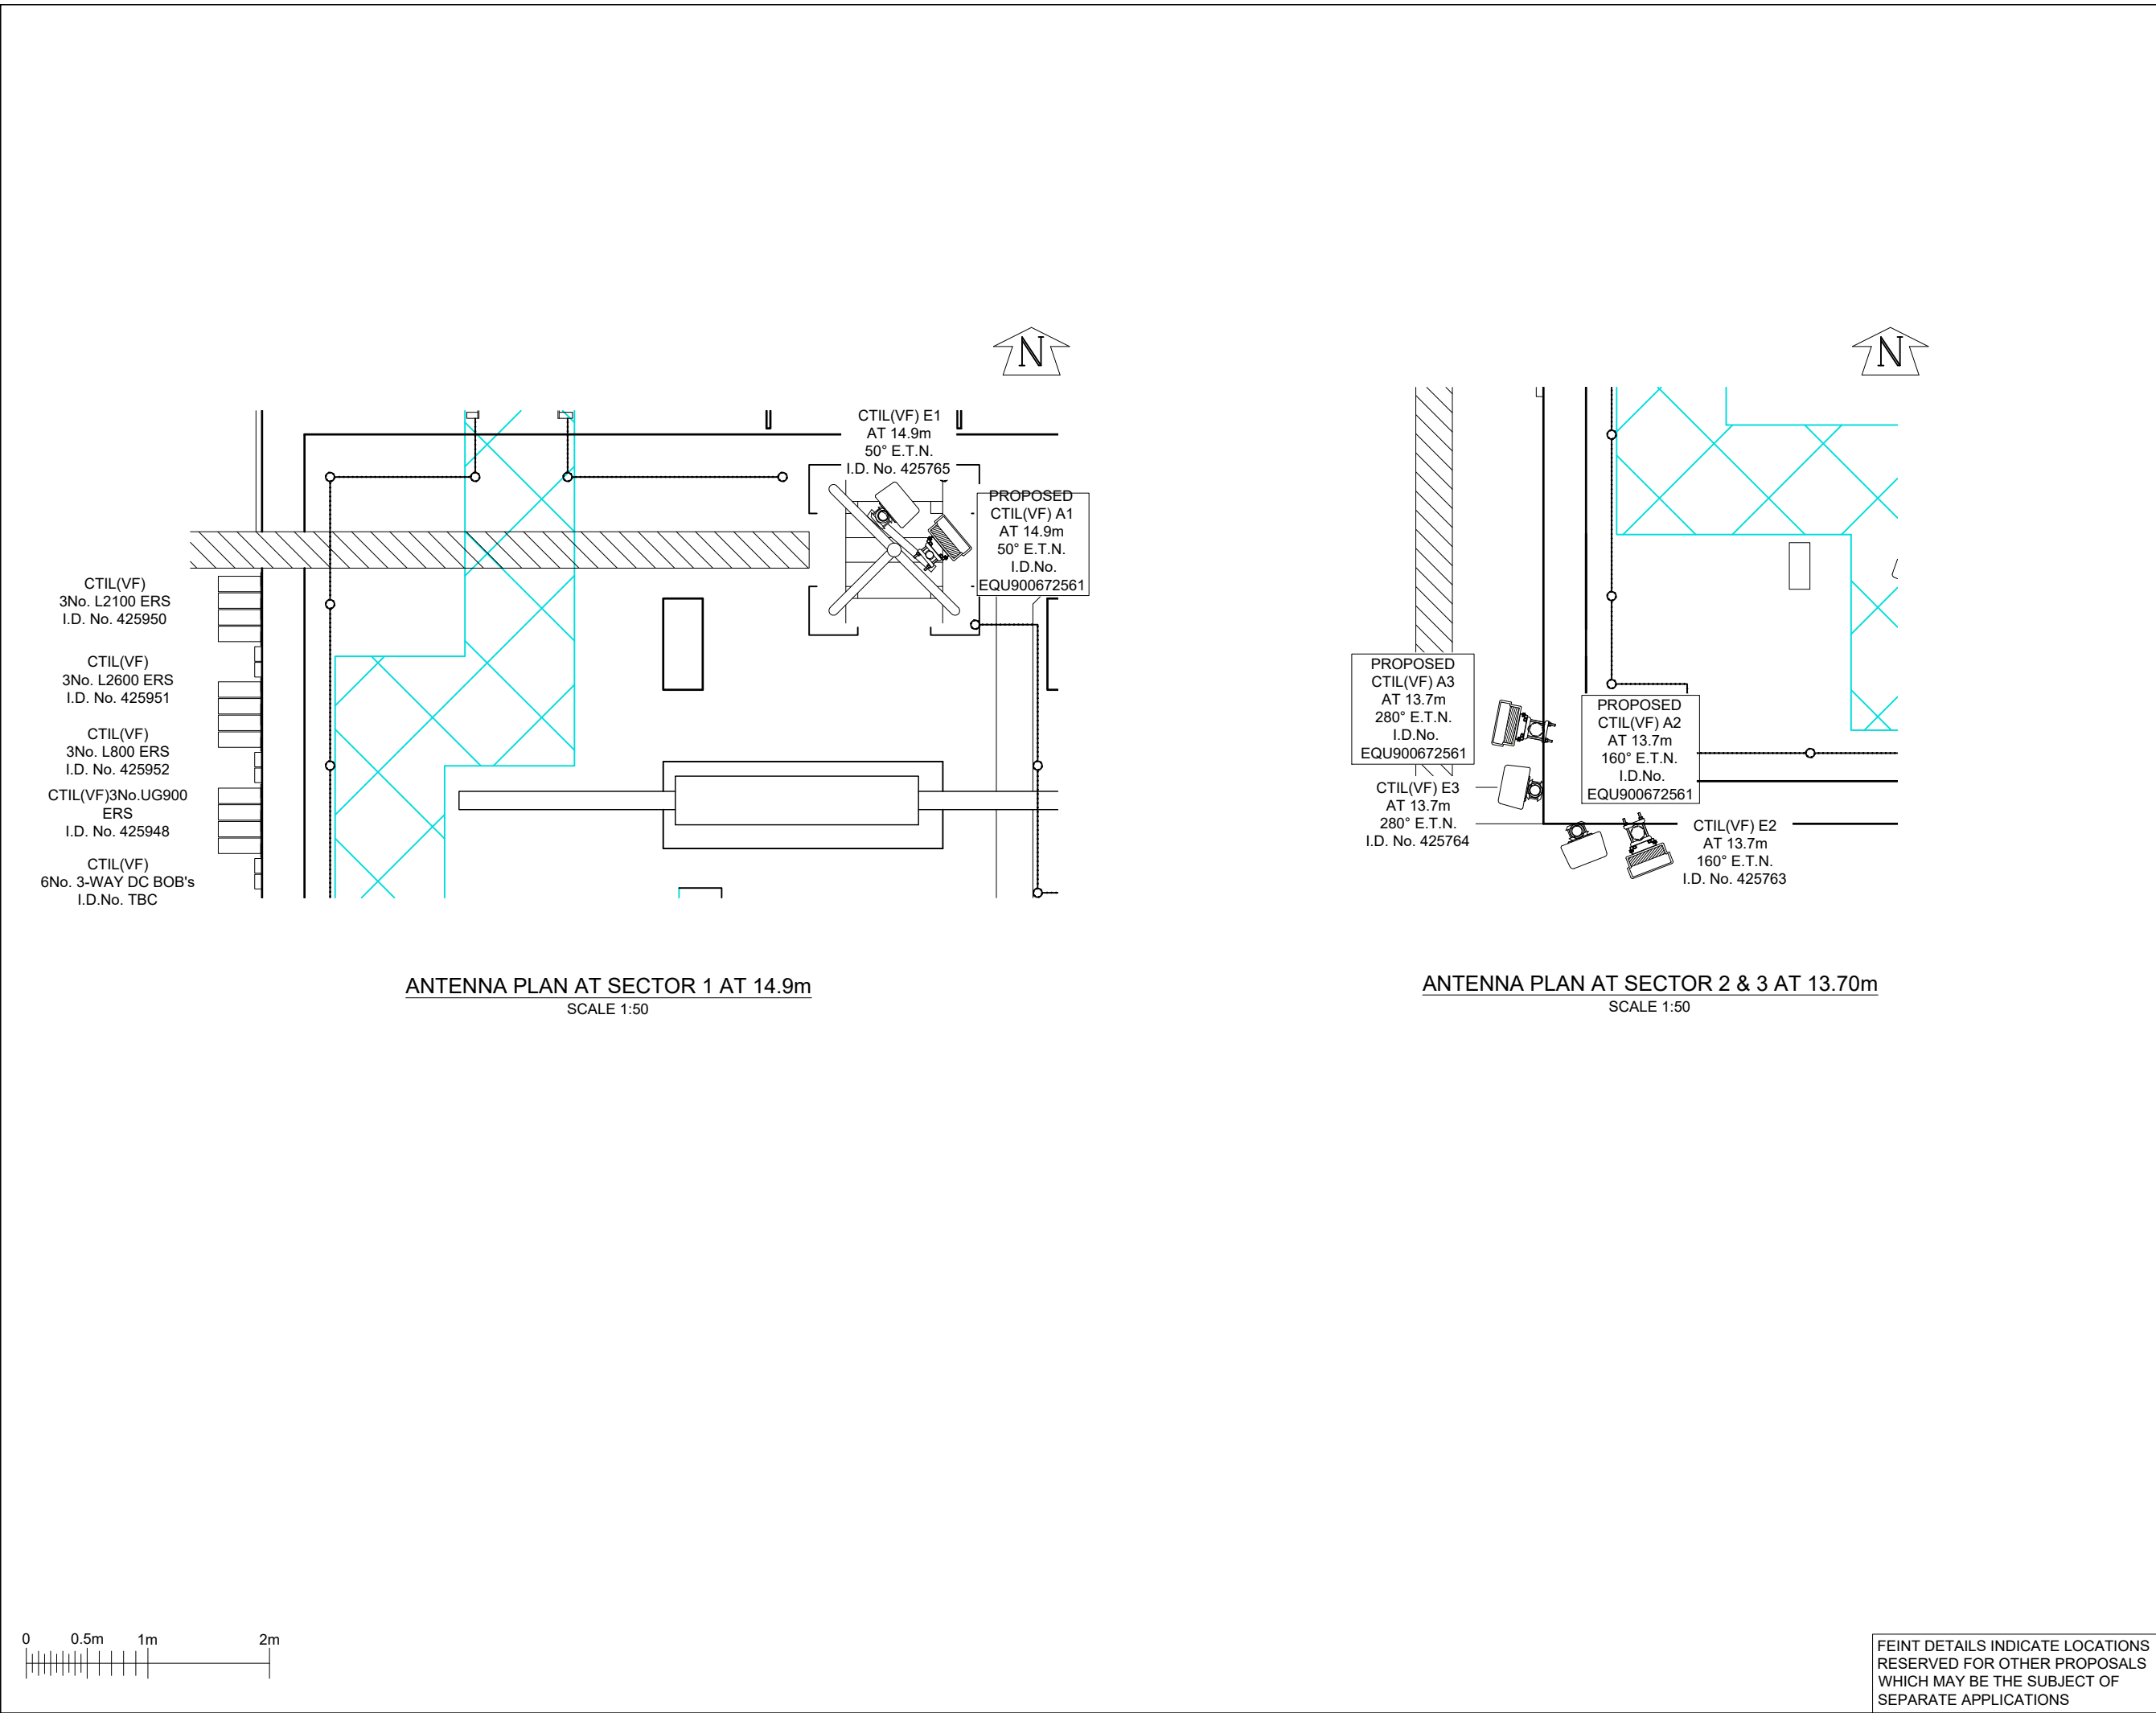

©2020 Cellnex
All rights reserved. No part of this publication may be reproduced, stored in a retrieval system or transmitted in any form or by any means (Electronic, Mechanical, Photocopying, Recording or otherwise), without the prior written consent of the Company.

NOTES

PROJECT No.		COM-0020406	
CSID	14356228		
VFID	1544_27		
CSR	37098		
CELL No.	1544VF		
BT SKYLINE No.			
NZ0010			
24	PROJ No COM-0020406 MAJOR AMEND	20/07/23	HFC
23	PROJ No COM-0020406 PLANNING ISSUE	05/10/22	HFC
22	PROJ No COM-0018460 PLANNING ISSUE	10/03/22	GBC
21	PROJ No 239964 MINOR AMENDS	17/06/21	GBC
20	PROJ No 239964 PLANNING ISSUE	20/05/21	GBC
ISS	REVISION	DATE	DRN APP

driving telecom connectivity

CELLNEX UK
R+, 4TH FLOOR, 2 BLA GRAVE STREET, READING, RG1 1AZ
Tel. 020 4526 8553

SITE No 166663
MUSWELL HILL ATE
GRAND AVENUE
LONDON
GREATER LONDON 1
N10 3AY

NGR TQ 28430 89360

OS GRID 528430 189360

TITLE
ANTENNA PLAN
PROPOSED
CTIL (VF)

SCALE 1:50

DRAWN IM 01/06/11

APPROVED HFC 20/07/23

DRG No. 166663-22-161-MD024

Sheet 1 of 1

Rev 24

FEINT DETAILS INDICATE LOCATIONS RESERVED FOR OTHER PROPOSALS WHICH MAY BE THE SUBJECT OF SEPARATE APPLICATIONS