



©2020 Cellnex  
All rights reserved. No part of this publication may be reproduced, stored in a retrieval system or transmitted in any form or by any means (Electronic, Mechanical, Photocopying, Recording or otherwise), without the prior written consent of the Company.

NOTES

BASED UPON ORDNANCE  
SURVEY DIGITAL DATA  
WITH THE PERMISSION OF  
THE CONTROLLER OF HER  
MAJESTY'S STATIONARY  
OFFICE, © CROWN  
COPYRIGHT. LICENCE NO.  
100038864

O.S. LANDRANGER MAP  
No. 176

PROJECT No. COM-0020406

BT SKYLINE No.  
NZ0010

|     |          |        |          |     |      |
|-----|----------|--------|----------|-----|------|
| 6   | PROJ No  |        | 09/03/23 | HFC | HFC  |
| 5   | PROJ No  | 244663 | 07/11/22 | TC  | STCS |
| 4   | PROJ No  | 216936 | 16/02/21 | TC  | STCS |
| 3   | PROJ No  | 9WA381 | 30/11/20 | TC  | STCS |
| 2   | PROJ No  | 206131 | 01/04/19 | KG  | LBG  |
| ISS | REVISION | DATE   | DRN      | APP |      |



CELLNEX UK  
R+, 4TH FLOOR, 2 BLA GRAVE STREET, READING, RG1 1AZ  
Tel. 020 4526 8553

SITE No 166663  
MUSWELL HILL ATE  
GRAND AVENUE  
LONDON  
GREATER LONDON 1  
N10 3AY

NGR TQ 28430 89360


OS GRID 528430 189360

TITLE  
LOCATION PLAN


SCALE SEE DRAWING

|          |     |          |
|----------|-----|----------|
| DRAWN    | IM  | 24/05/11 |
| APPROVED | HFC | 09/03/23 |

|                     |              |     |
|---------------------|--------------|-----|
| DRG No.             | Sheet 1 of 1 | Rev |
| 166663-00-004-ML006 |              | 6   |

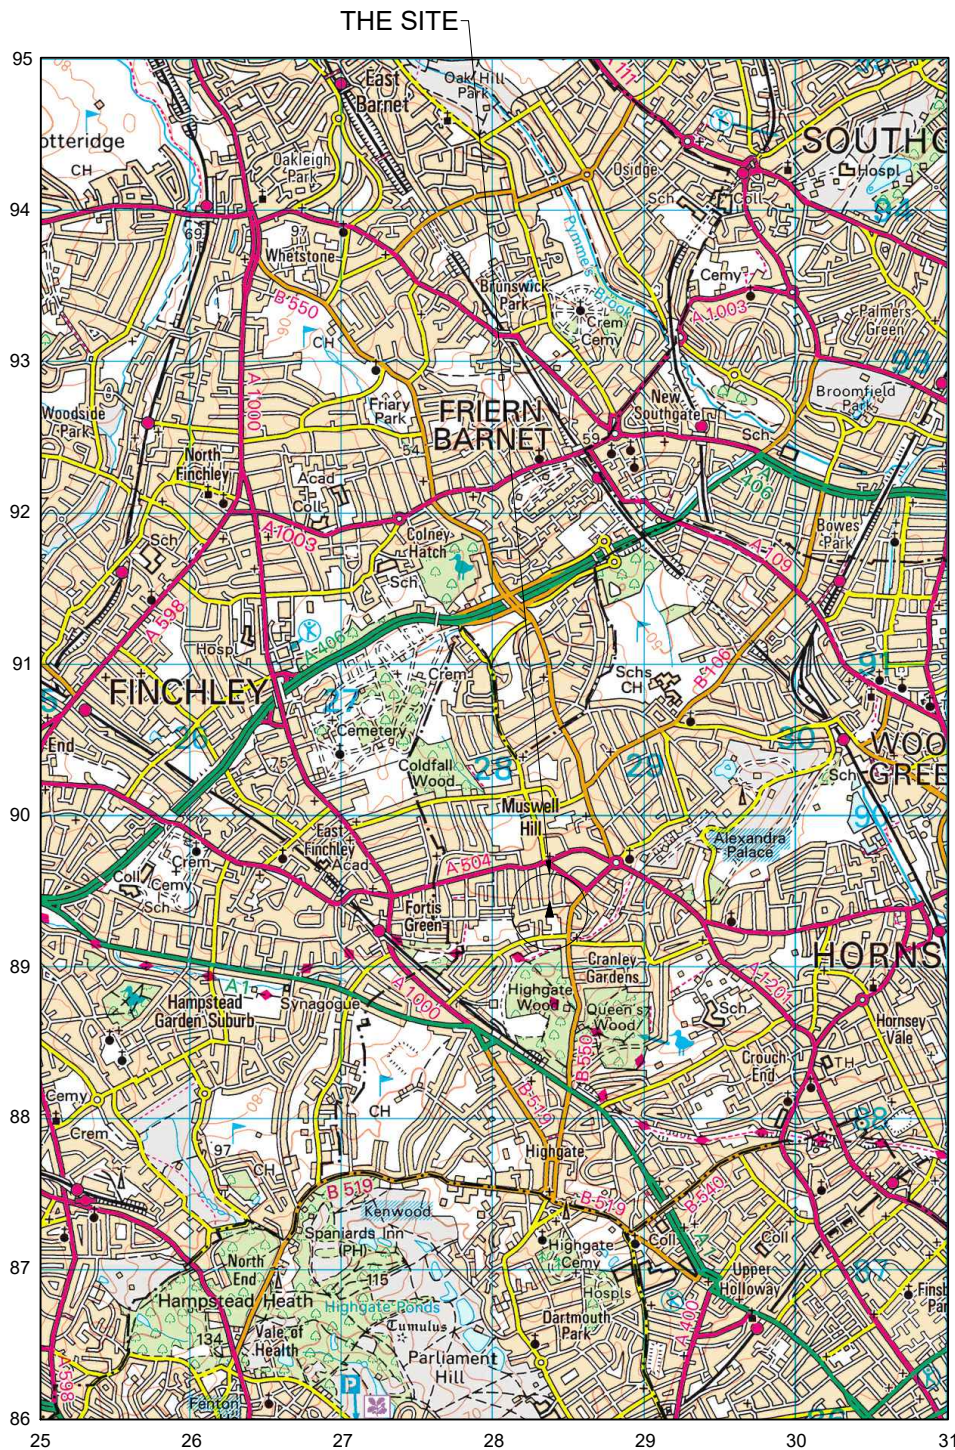

LOCATION PLAN  
SCALE 1:50,000

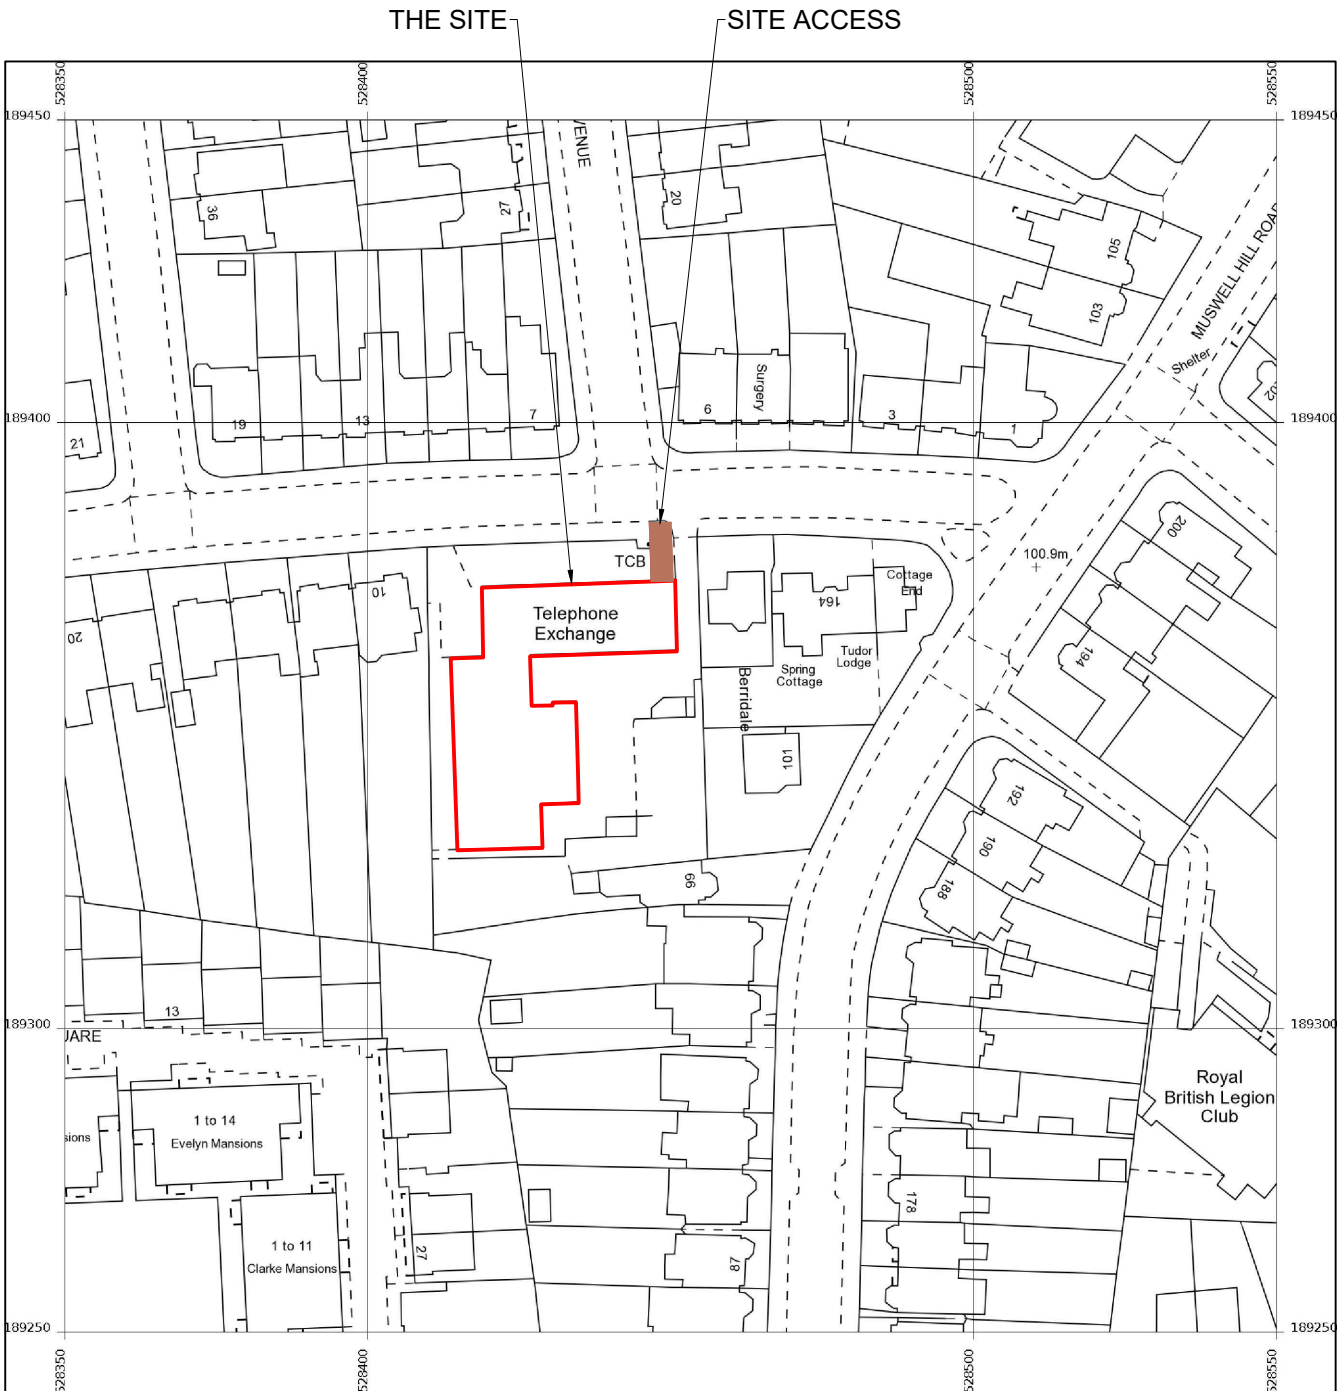

LOCATION PLAN  
SCALE 1:1250

