



BLOCK PLAN

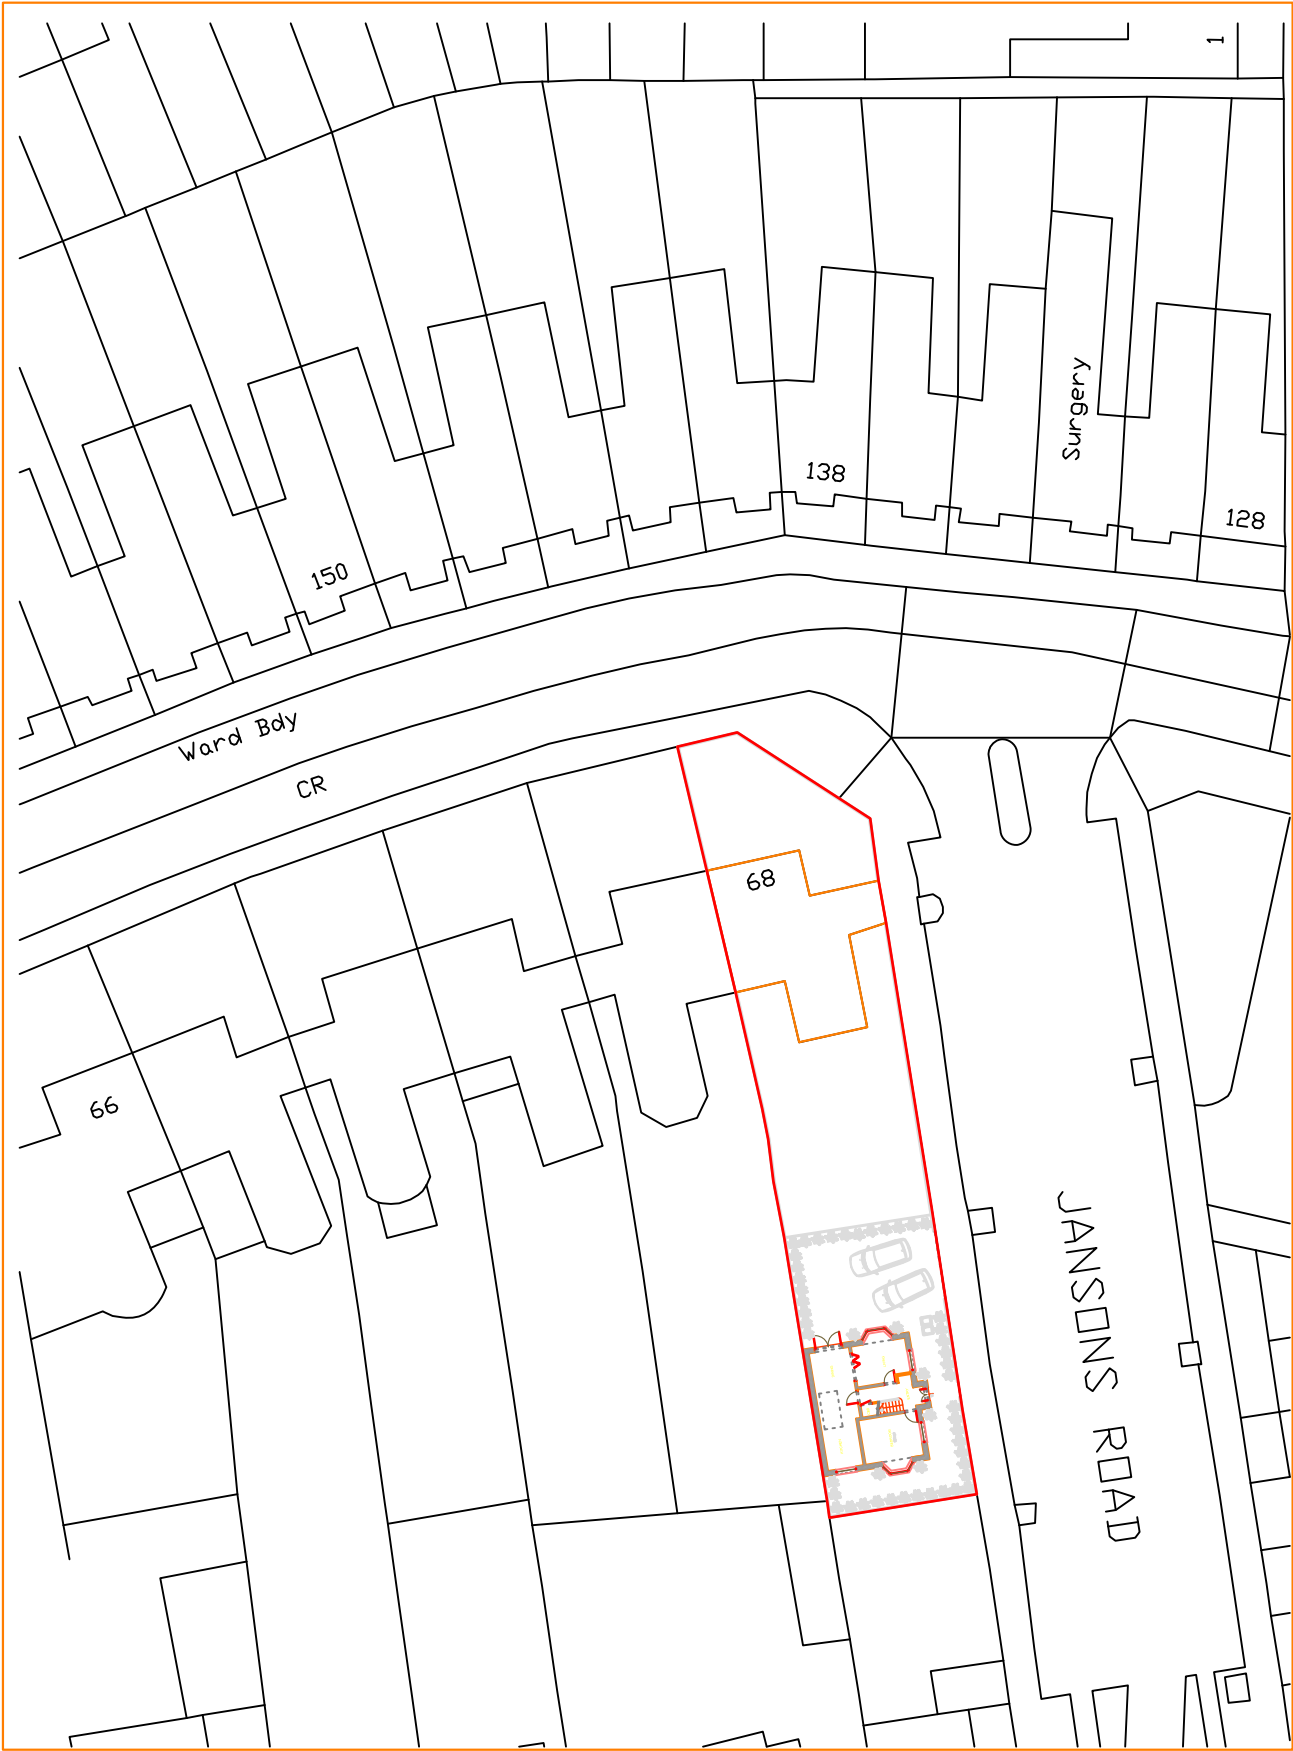

Scale 1:500

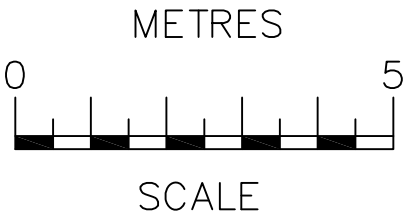



AJ PLANS
info@ajplans.co

NOTES
The contractors are to check all the dimensions, levels, drain runs and general condition of the site before works commence.

All works are to be carried out in accordance with current Building Regulations, British Standards, Code of Practice and Local Authority Requirements.

Project: 89 Philip Lane, London N15 4JR	
Title: BLOCK PLAN	
Date: 24.07.22	Scale: 1:500 @ A3
Dwg. No. PL.89.BP	Rev: