


Do not scale this drawing. Contractor to confirm all dimensions on site. Notify architect immediately of any discrepancies.

Revisions:
00 YK 25.04.16 First Issue

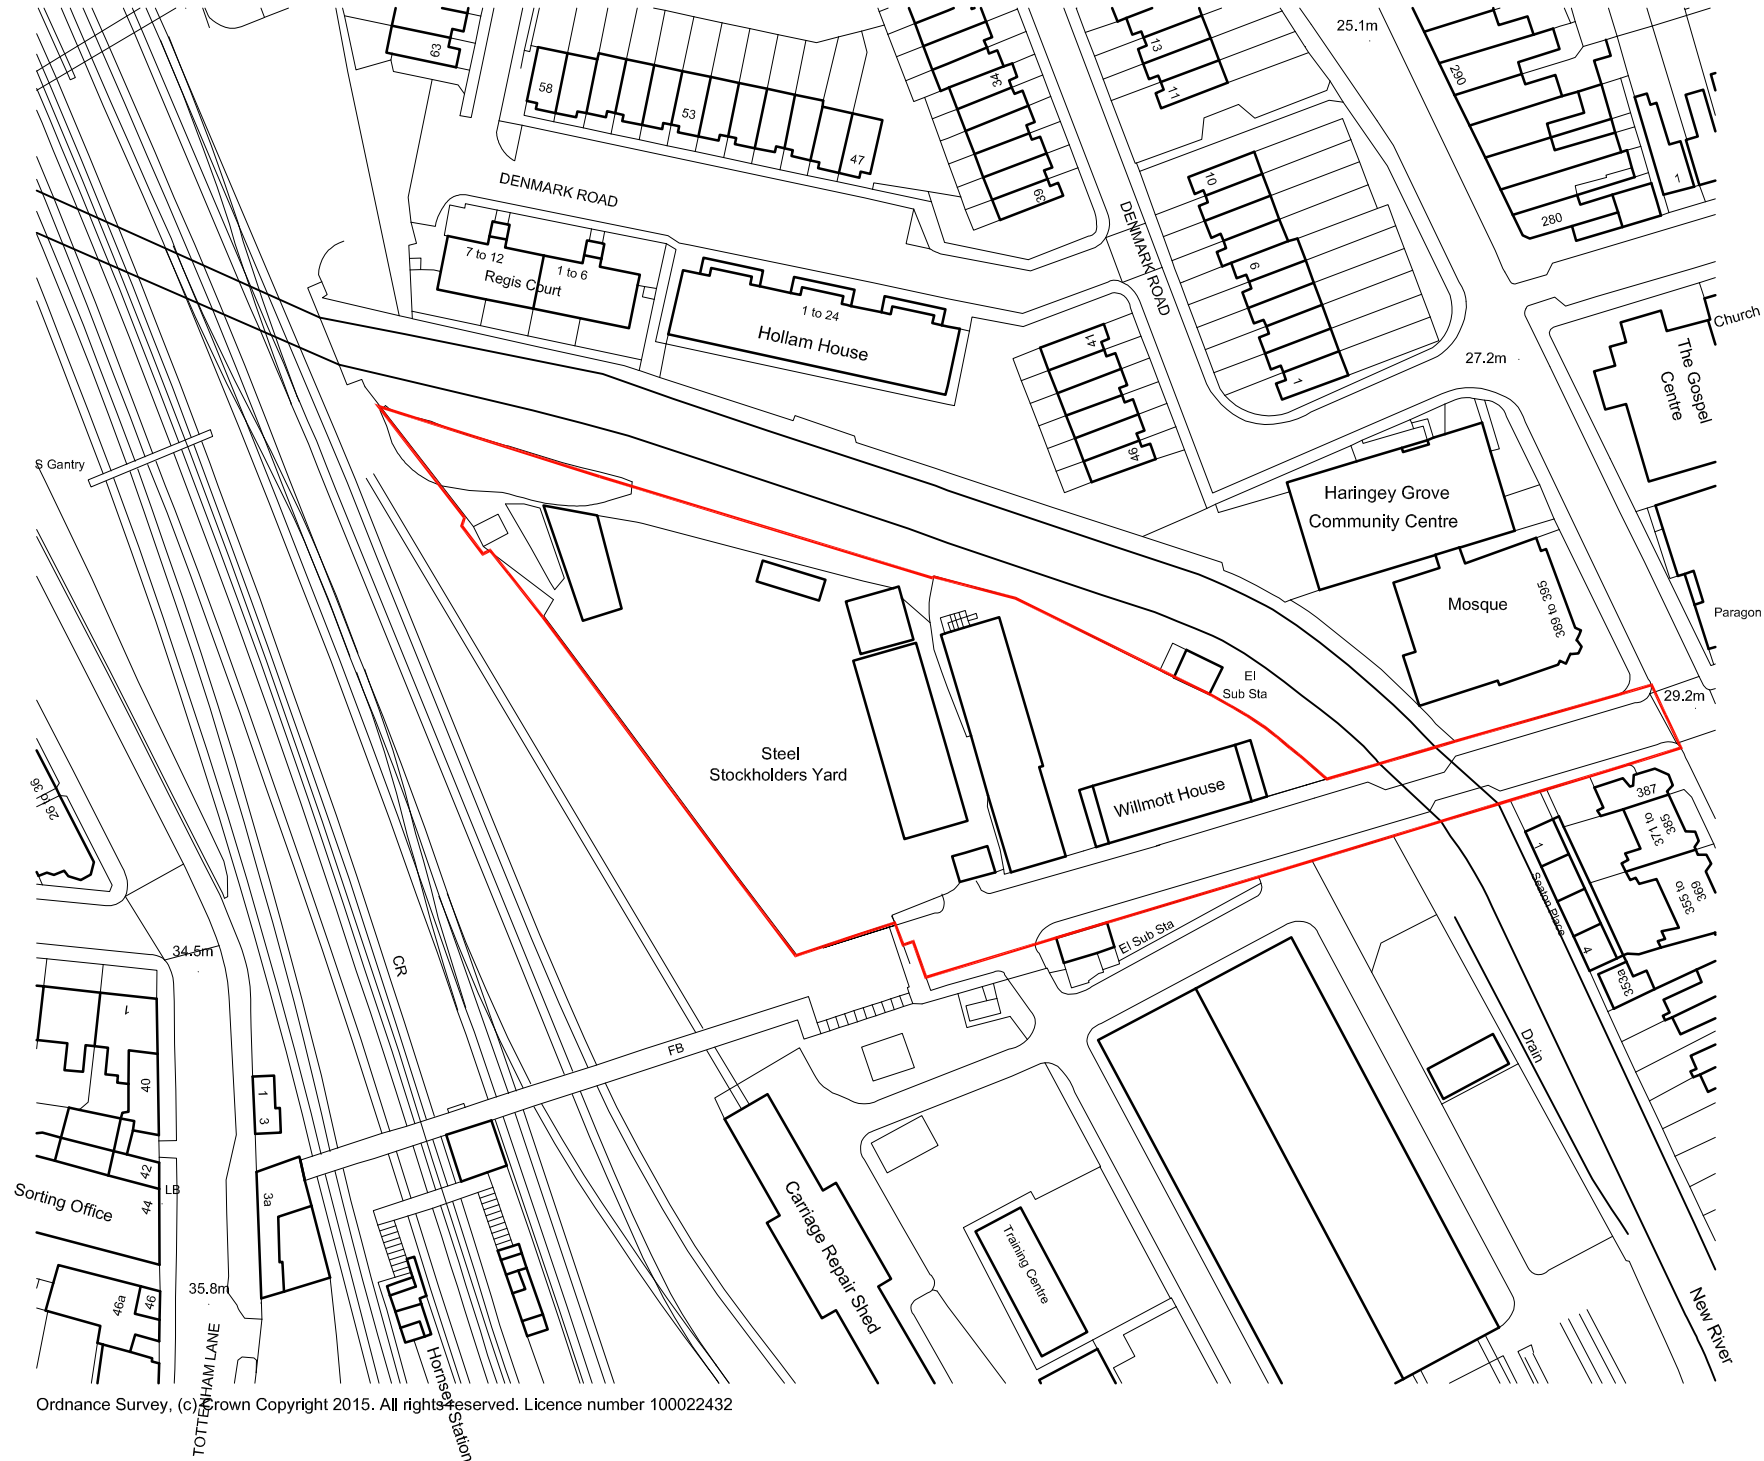


Winchester House 1-3 Brkton Road London SW9 6DE
T 020 7251 0781 W formationarchitects.co.uk

Project
Hampden Road
Hornsey
London
N8 0HX

Client
Fairview
Homes Ltd

Drawing Title
Site Location Plan

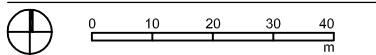

Drawn by YK Checked by MT Scale 1:1250@A3

Status
For Planning

Job number	Drawing number	Revision
6538	6538-D1000	00