



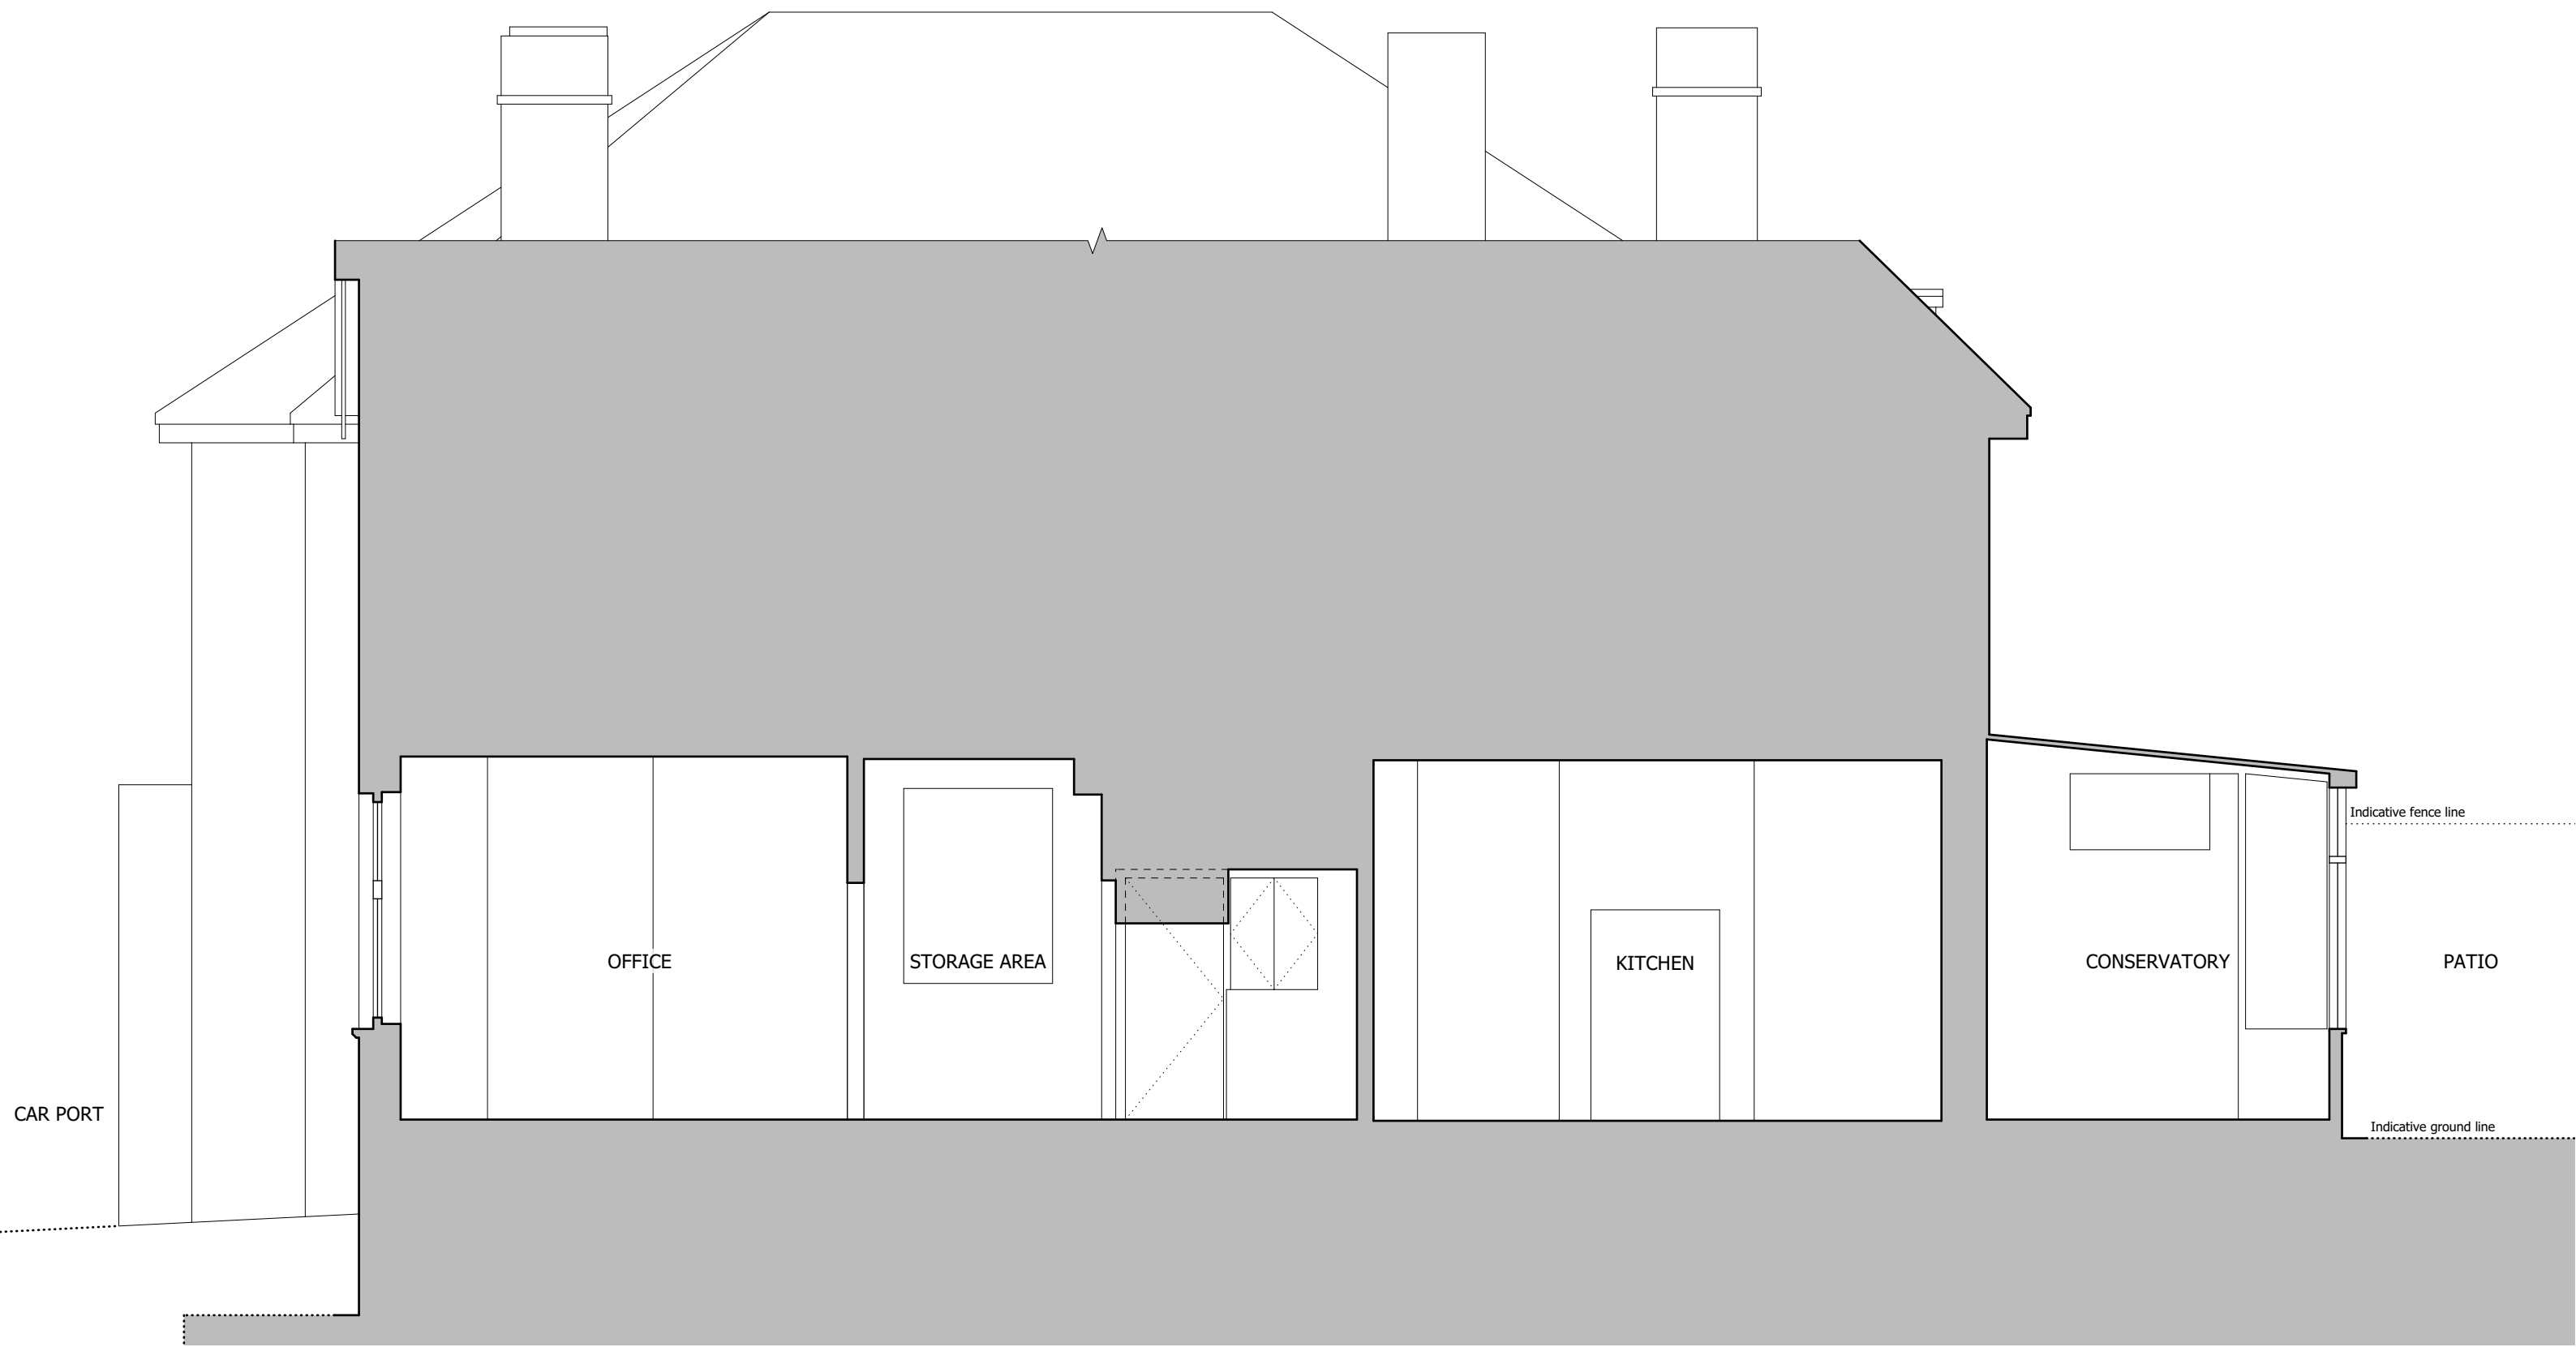

Notes

- All contents copyright.
- Do not scale.
- Based on survey by others.
- Contractor to verify all dimensions on site.
- Read in conjunction with all relevant Architect's, Consultant's & Supplier's information.
- Report any discrepancies to the Architect.

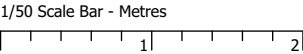

Revisions
A - 19/07/23 - Update to building line

Project	Alterations & Extensions at 23 Creighton Avenue, London, N10 1NX		
Drawing	Section BB As Existing		
Number	2303_E004_A	Status	Information
Scale	1/50 @ A3	Drawn	AvdL
Date	21/04/23	Checked	NJK

Neil Kahawatte Architects

Studio 36
Archway Studios
Bickerton House
25-27 Bickerton Road
London, N19 5JT

020 7360 5330
mail@neilkahawatte.com
Company Number: 8530938