

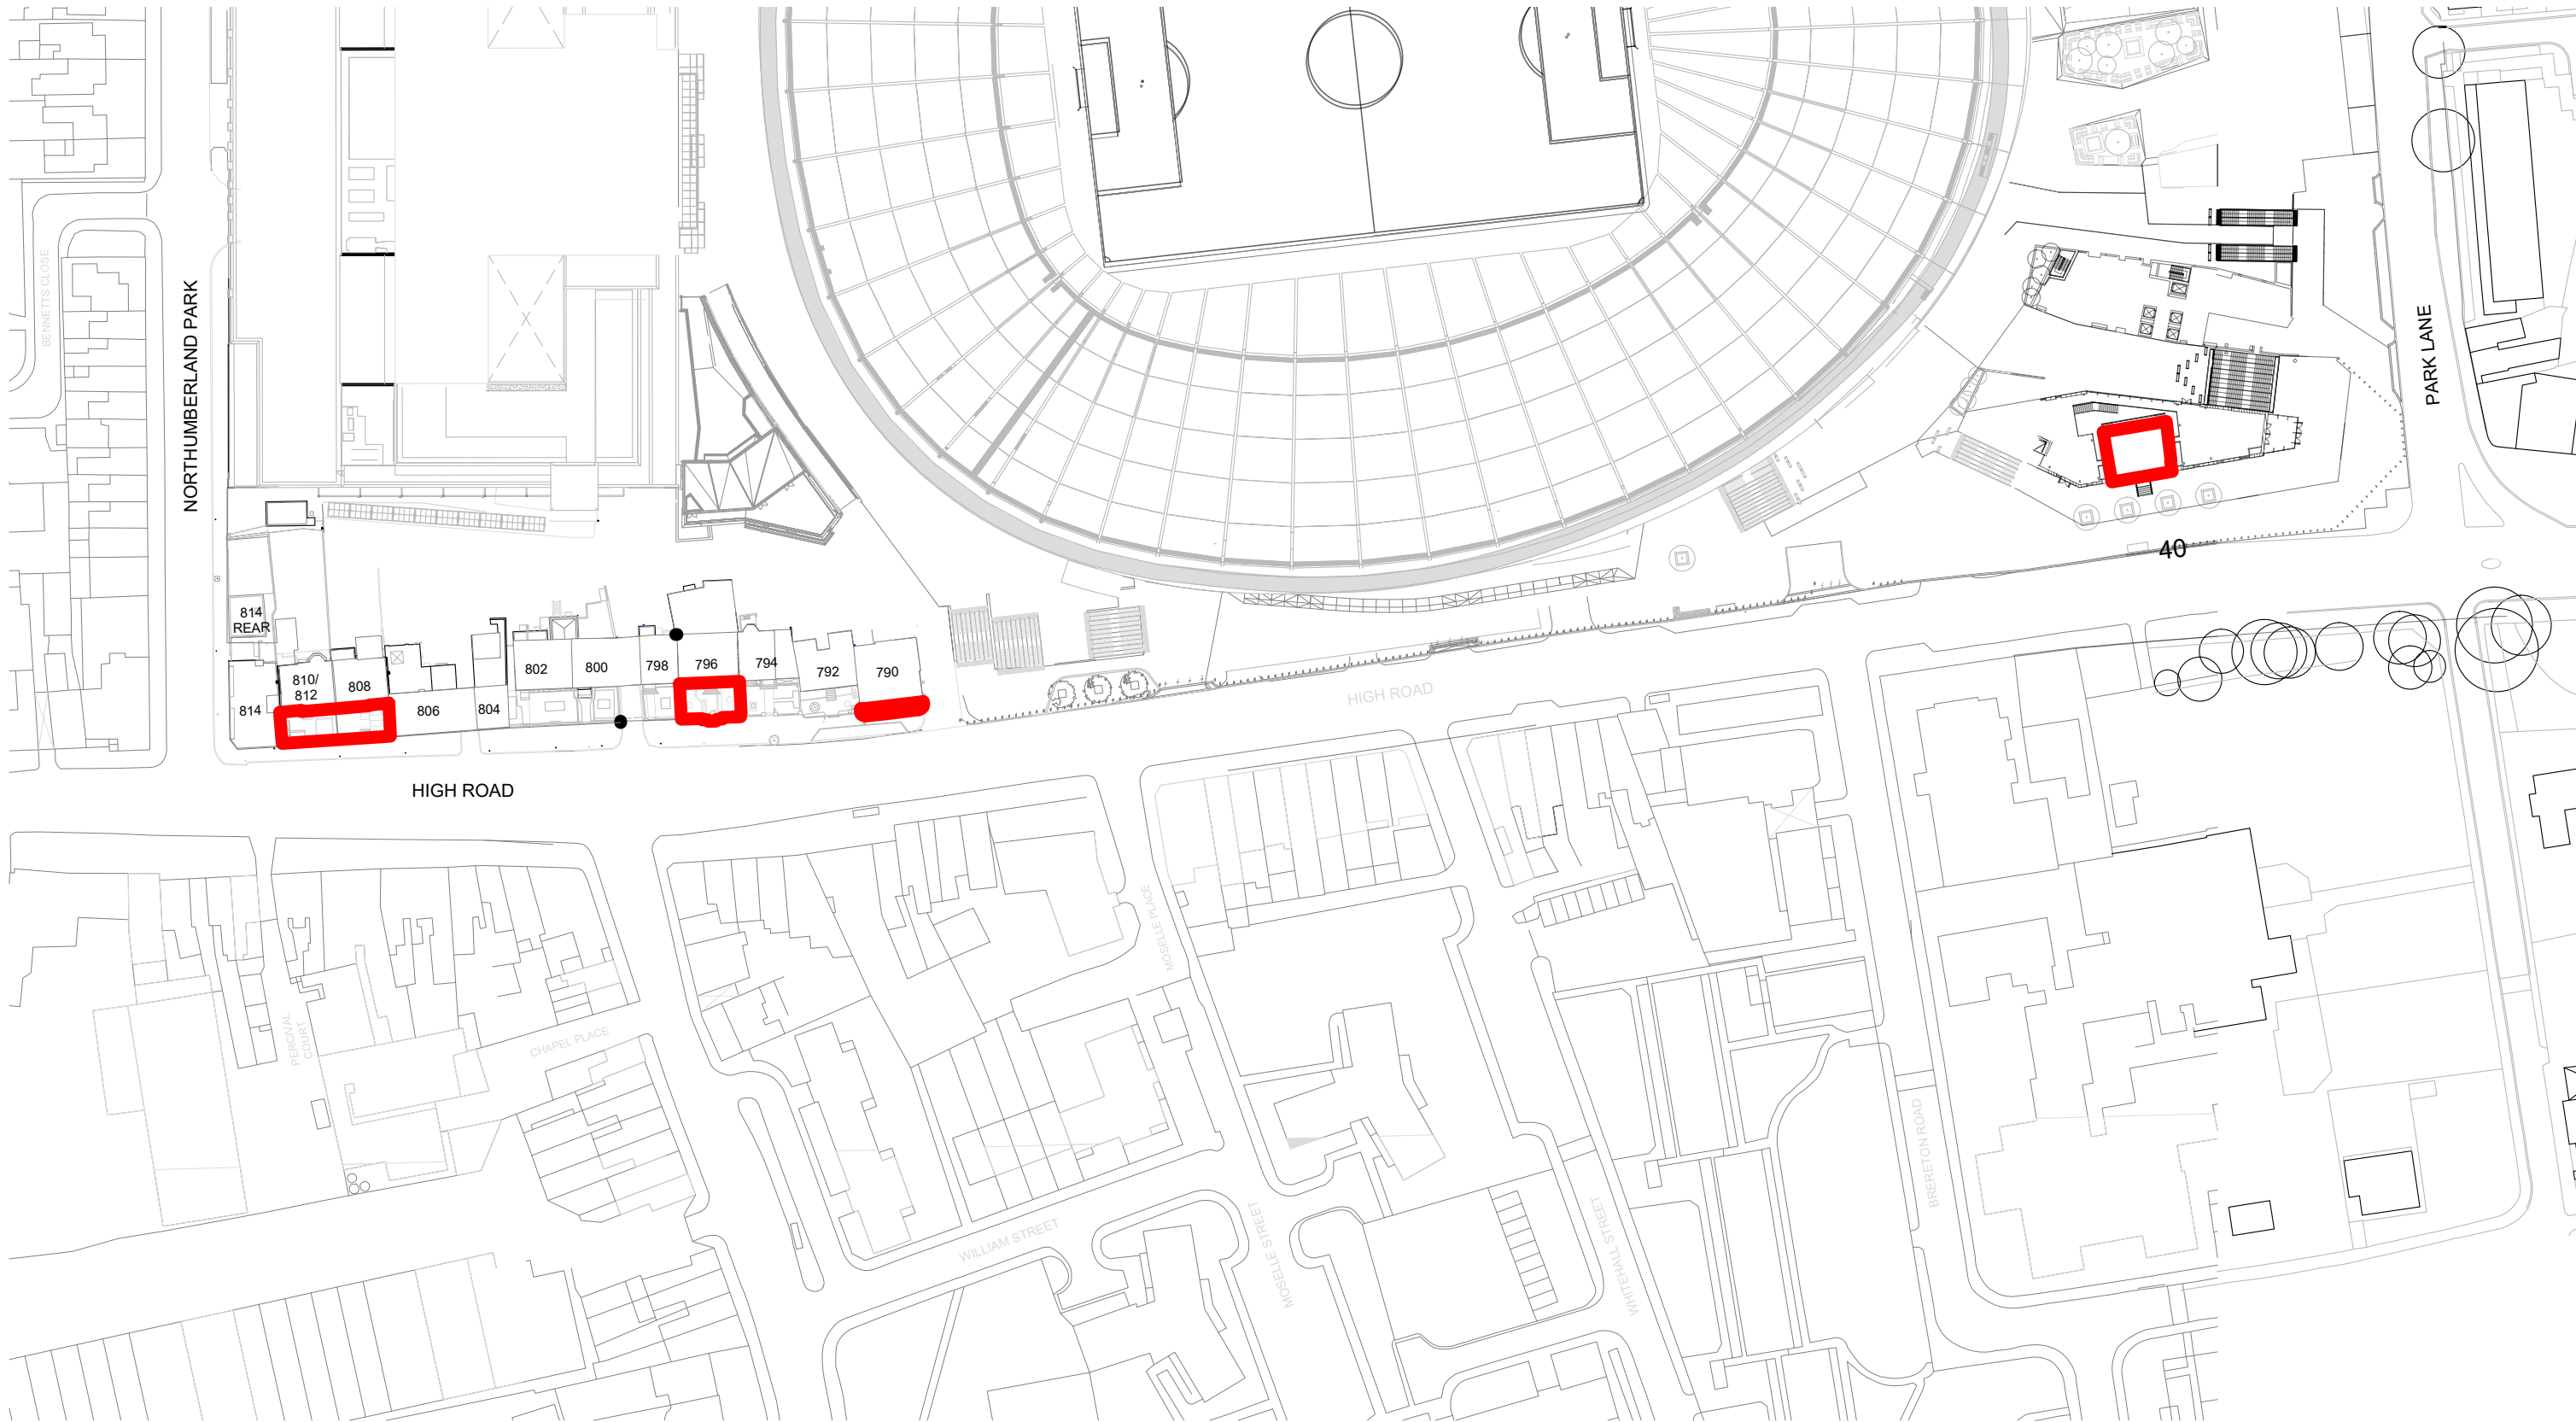


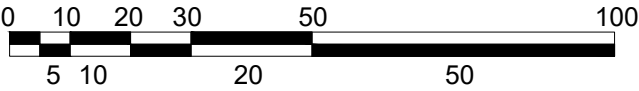

APPLICATION BOUNDARY

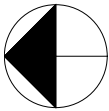

A: 5 Rochester Mews - London - NW1 9JB
T: 020 7267 8332
W: f3architects.com
E: info@f3architects.com

Revisions

DATE	CHK	DESCRIPTION	STA	NO.

Notes

This drawing is copyright and owned by F3 Architects LLP and is for use on this site only unless contractually stated otherwise.

All other design team elements, where indicated have been imported from the consultant's drawings and reference should be made to the individual consultant's drawings for exact setting out, size and type of component.

Discrepancies and / or ambiguities within this drawing, between it and information given elsewhere, must be reported immediately to the architect for clarification before proceeding.

Responsibility for the reproduction of this drawing in any format, lies with the recipient.

The information on this drawing is based on a third party measured survey and F3 Architects do not warrant the accuracy of that information. It is the responsibility of the Main Contractor to check all information contained within this drawing prior to work being carried out.

Title
SITE LOCATION PLAN

Drawn By AH	Scale 1 : 1250	Paper A3	Project No. 210903	Status STAGE 3
Drawing no NTHT-F3-ZZ-LZZ-ST-A-08001				Revision S2.P2