


Location Plan

Site Address: Land Rear Of 2-14, Kerswell Close, Tottenham, London, N15 5RP

Date Produced: 23-Jul-2023

Scale: 1:1250 @A4

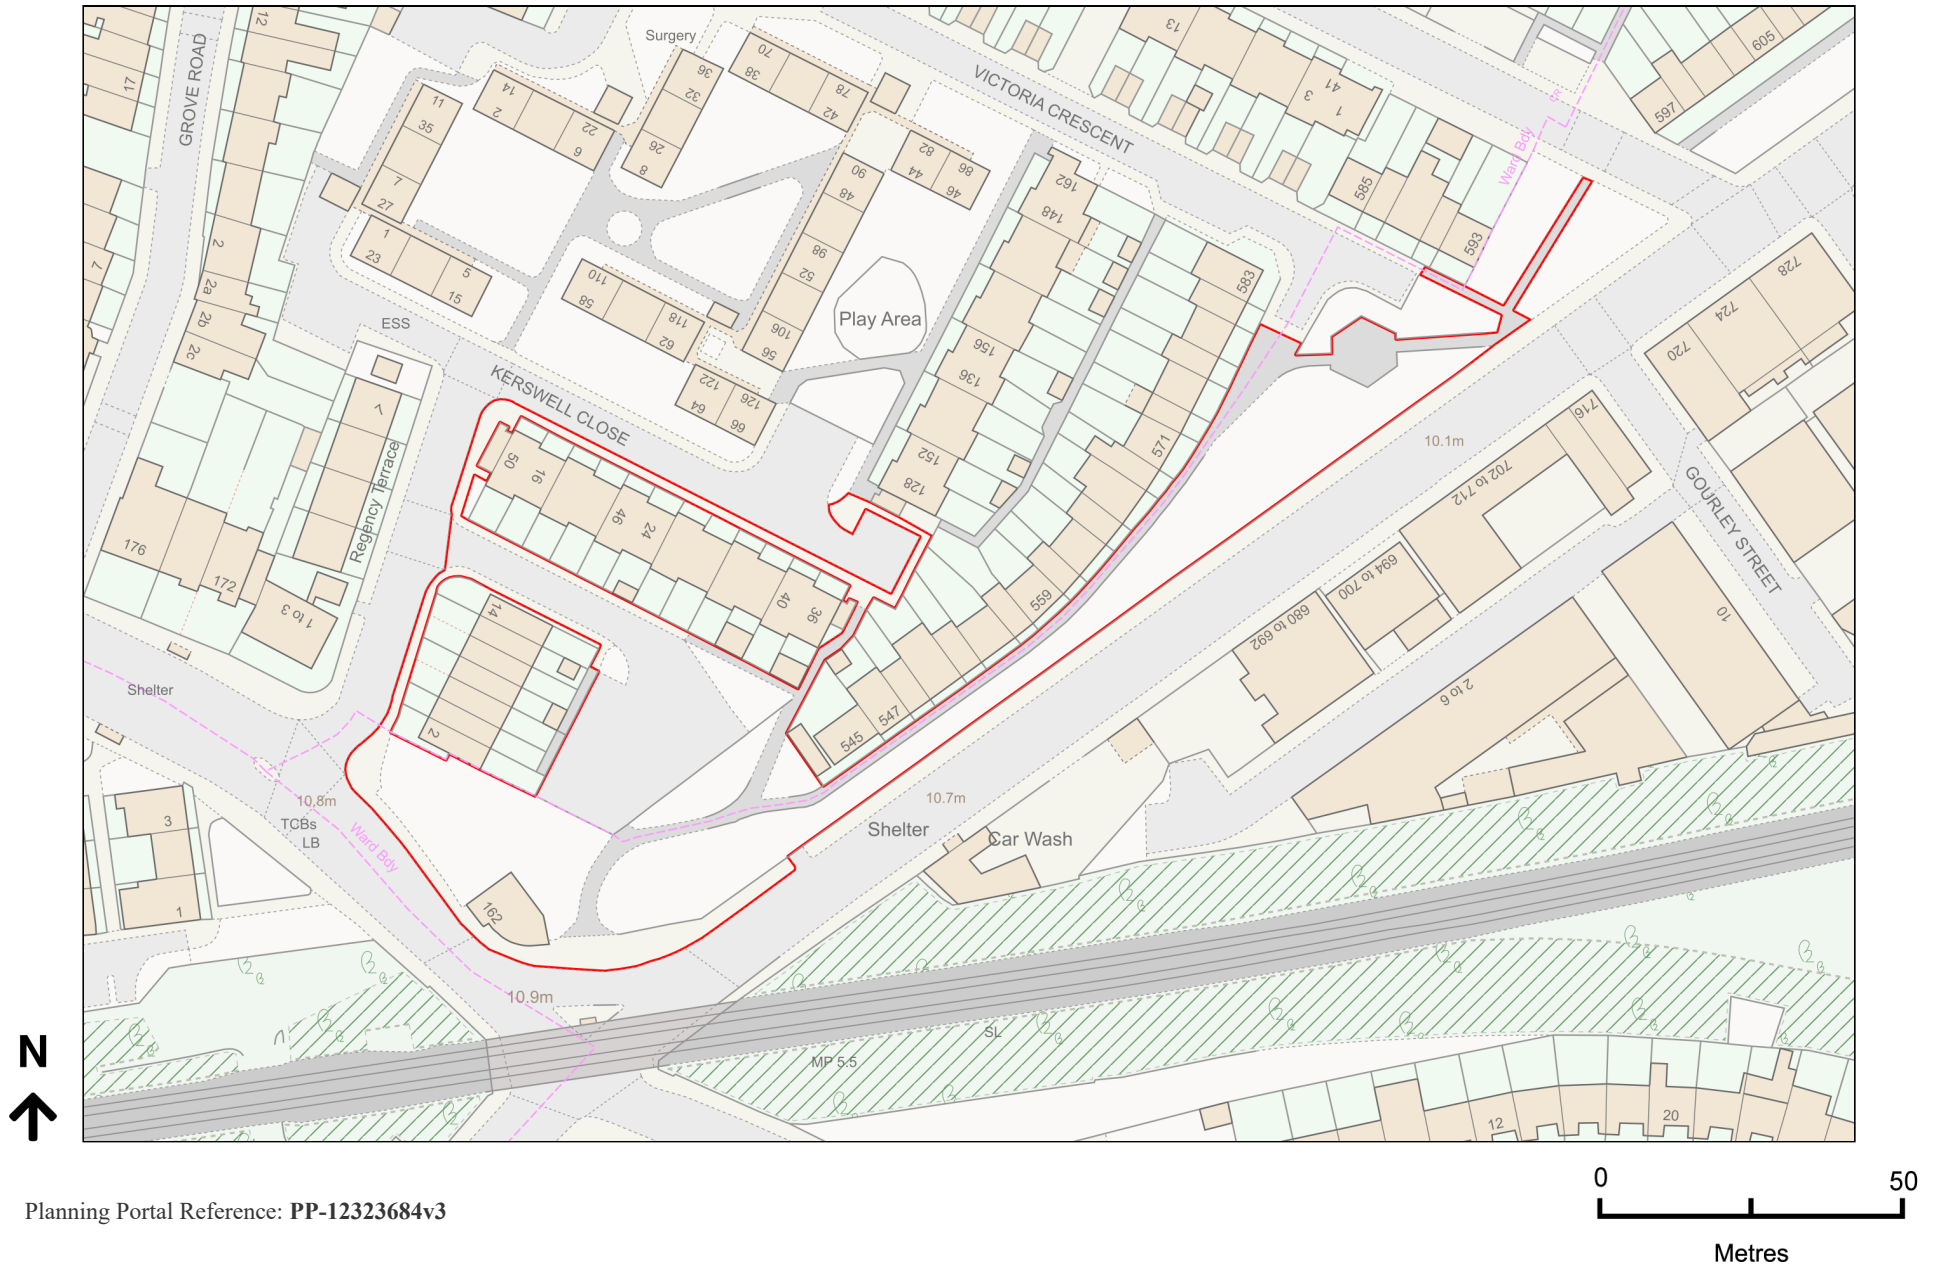

Planning Portal Reference: PP-12323684v3