


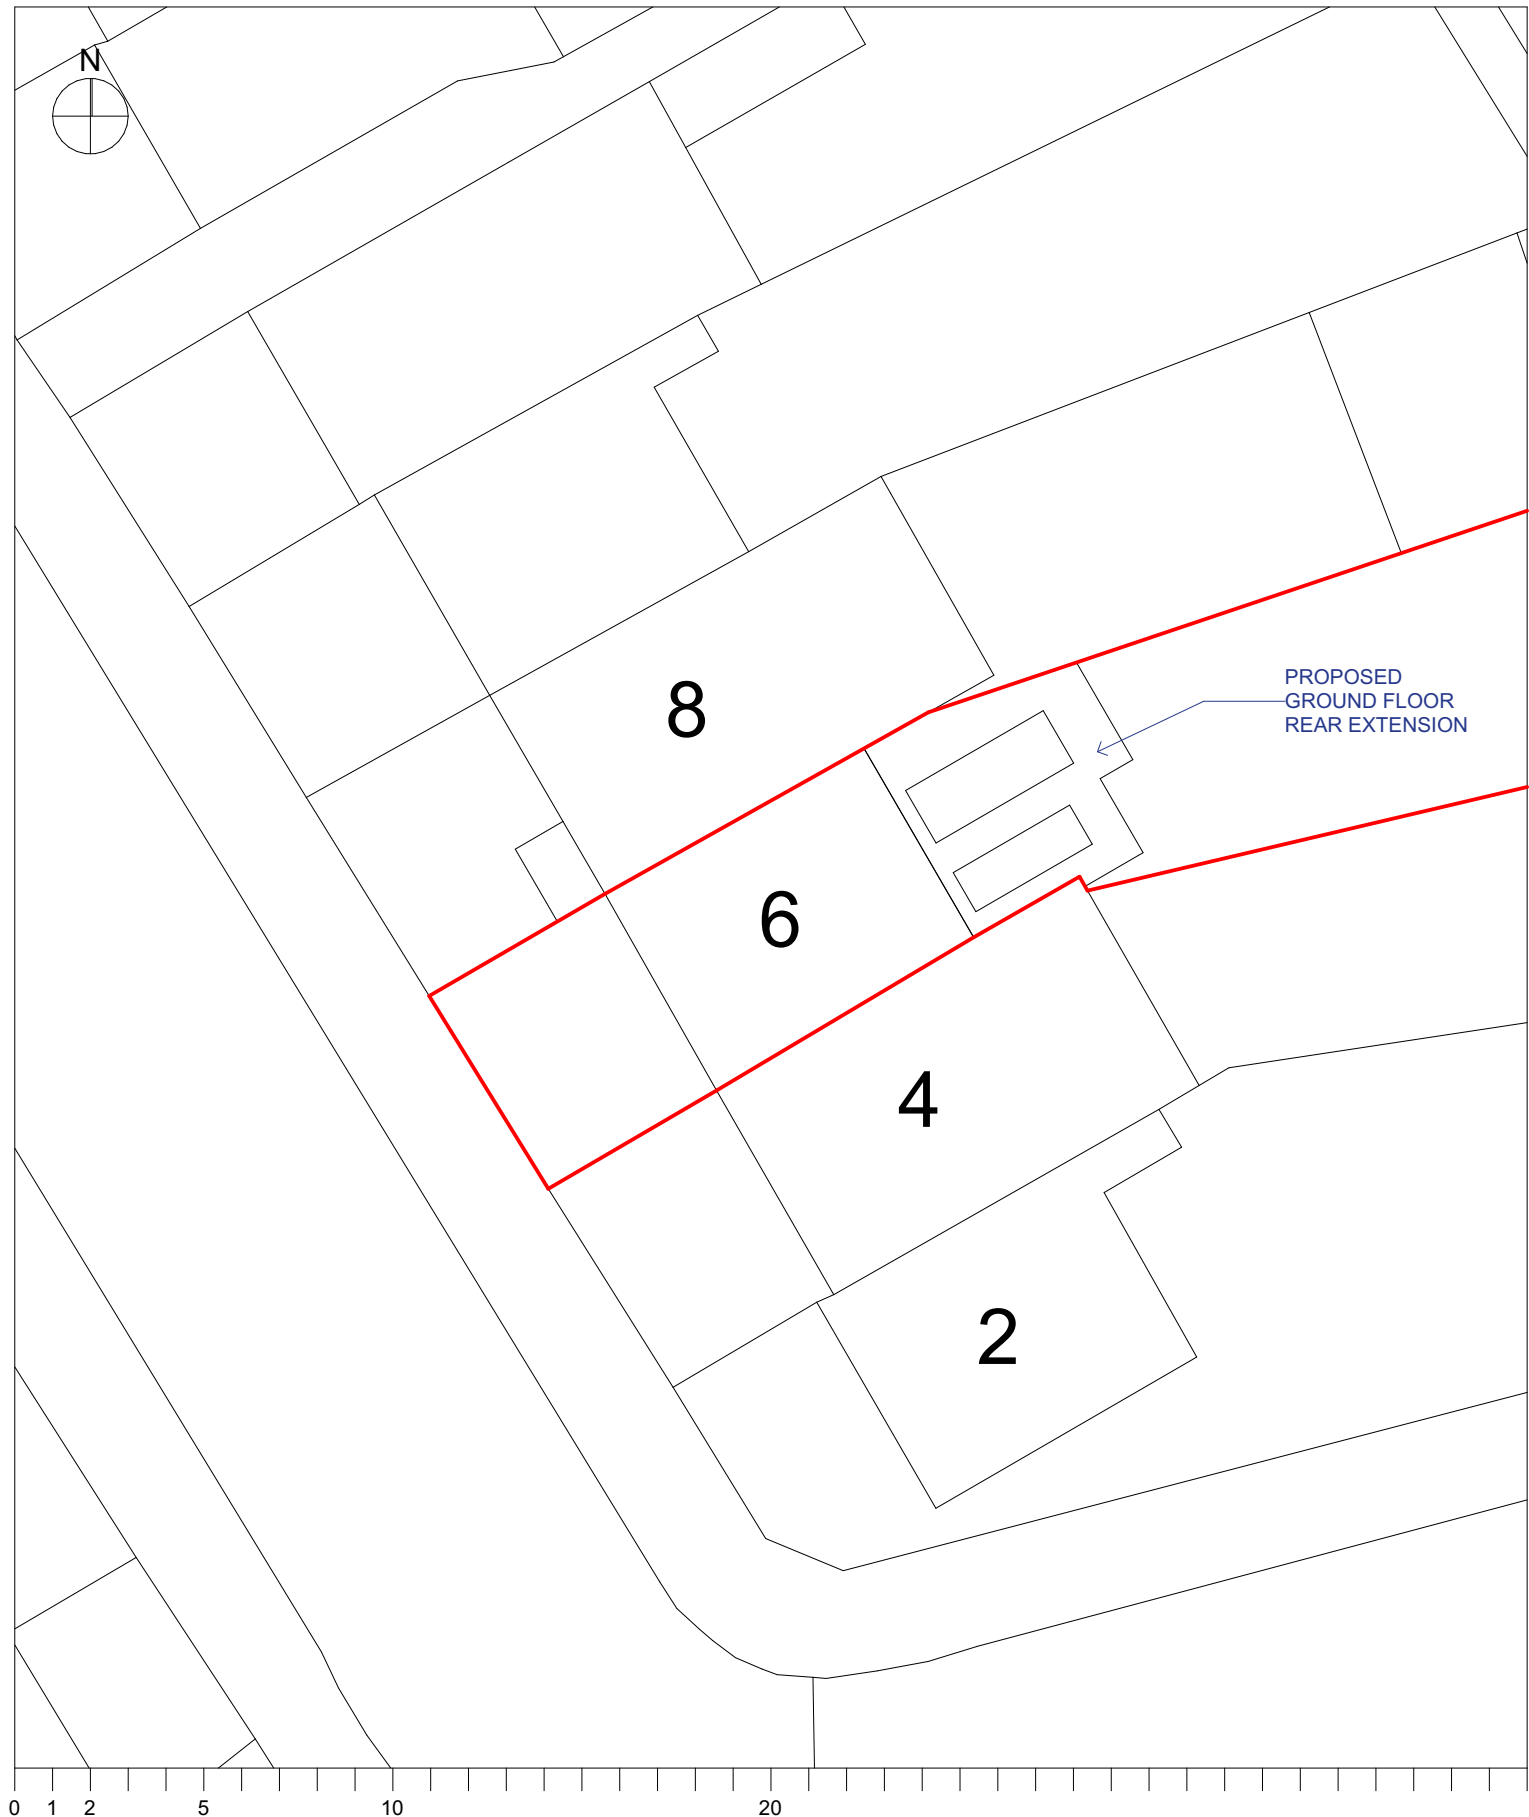

Architect

Collective Works LLP

60 Grays Inn Road, Unit 2.01,
London WC1X 8LU

www.collectiveworks.net



The drawings show design intent only.

Designs are subject to approval by statutory authorities and any necessary alterations should be made if required to comply with statutory requirements.

All design concepts and drawings are the property of Collective Works LLP. No reproductions, adaptations and/or copies may be made without written consent.

© Collective Works LLP, all rights reserved 2023

Drawing Purpose

Lawful development:
Proposed use

Revision Date

Purpose

00

26/08/2022

For Planning

01

12/10/2022

For Planning

02

16/12/2022

Prior Approval

03

23/05/2023

Lawful development:
Proposed use

Project

0254 A Private Sanctuary
6 Barrenger Road,
London, N10 1JA

Client

Louise & Akin Akinsiku

Title

Block Plan

Number

CW-0254-010

Scale @ A4

1:200

Revision

03