



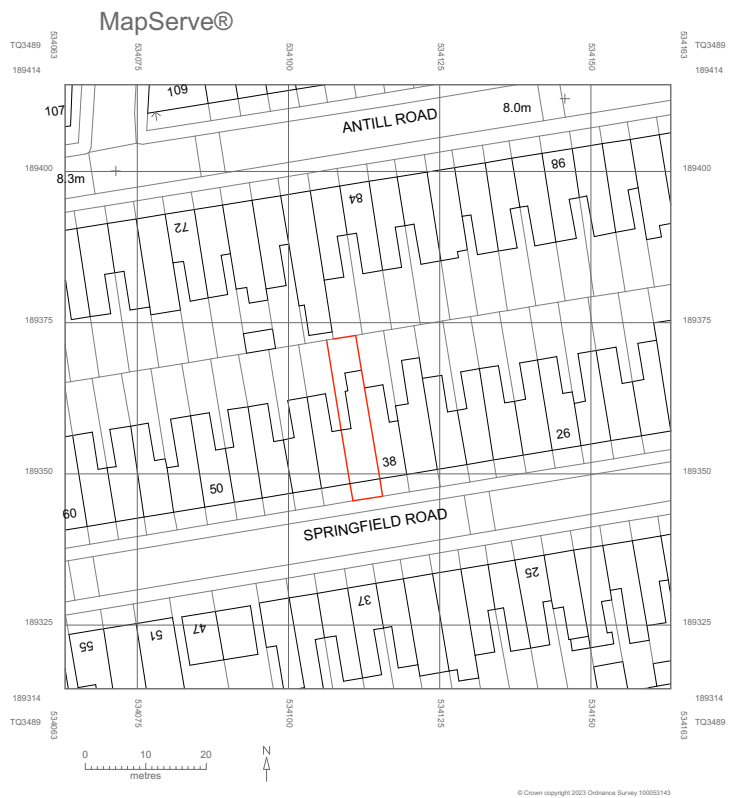


Existing Site Location Plan -
Scale 1: 1250 @A2

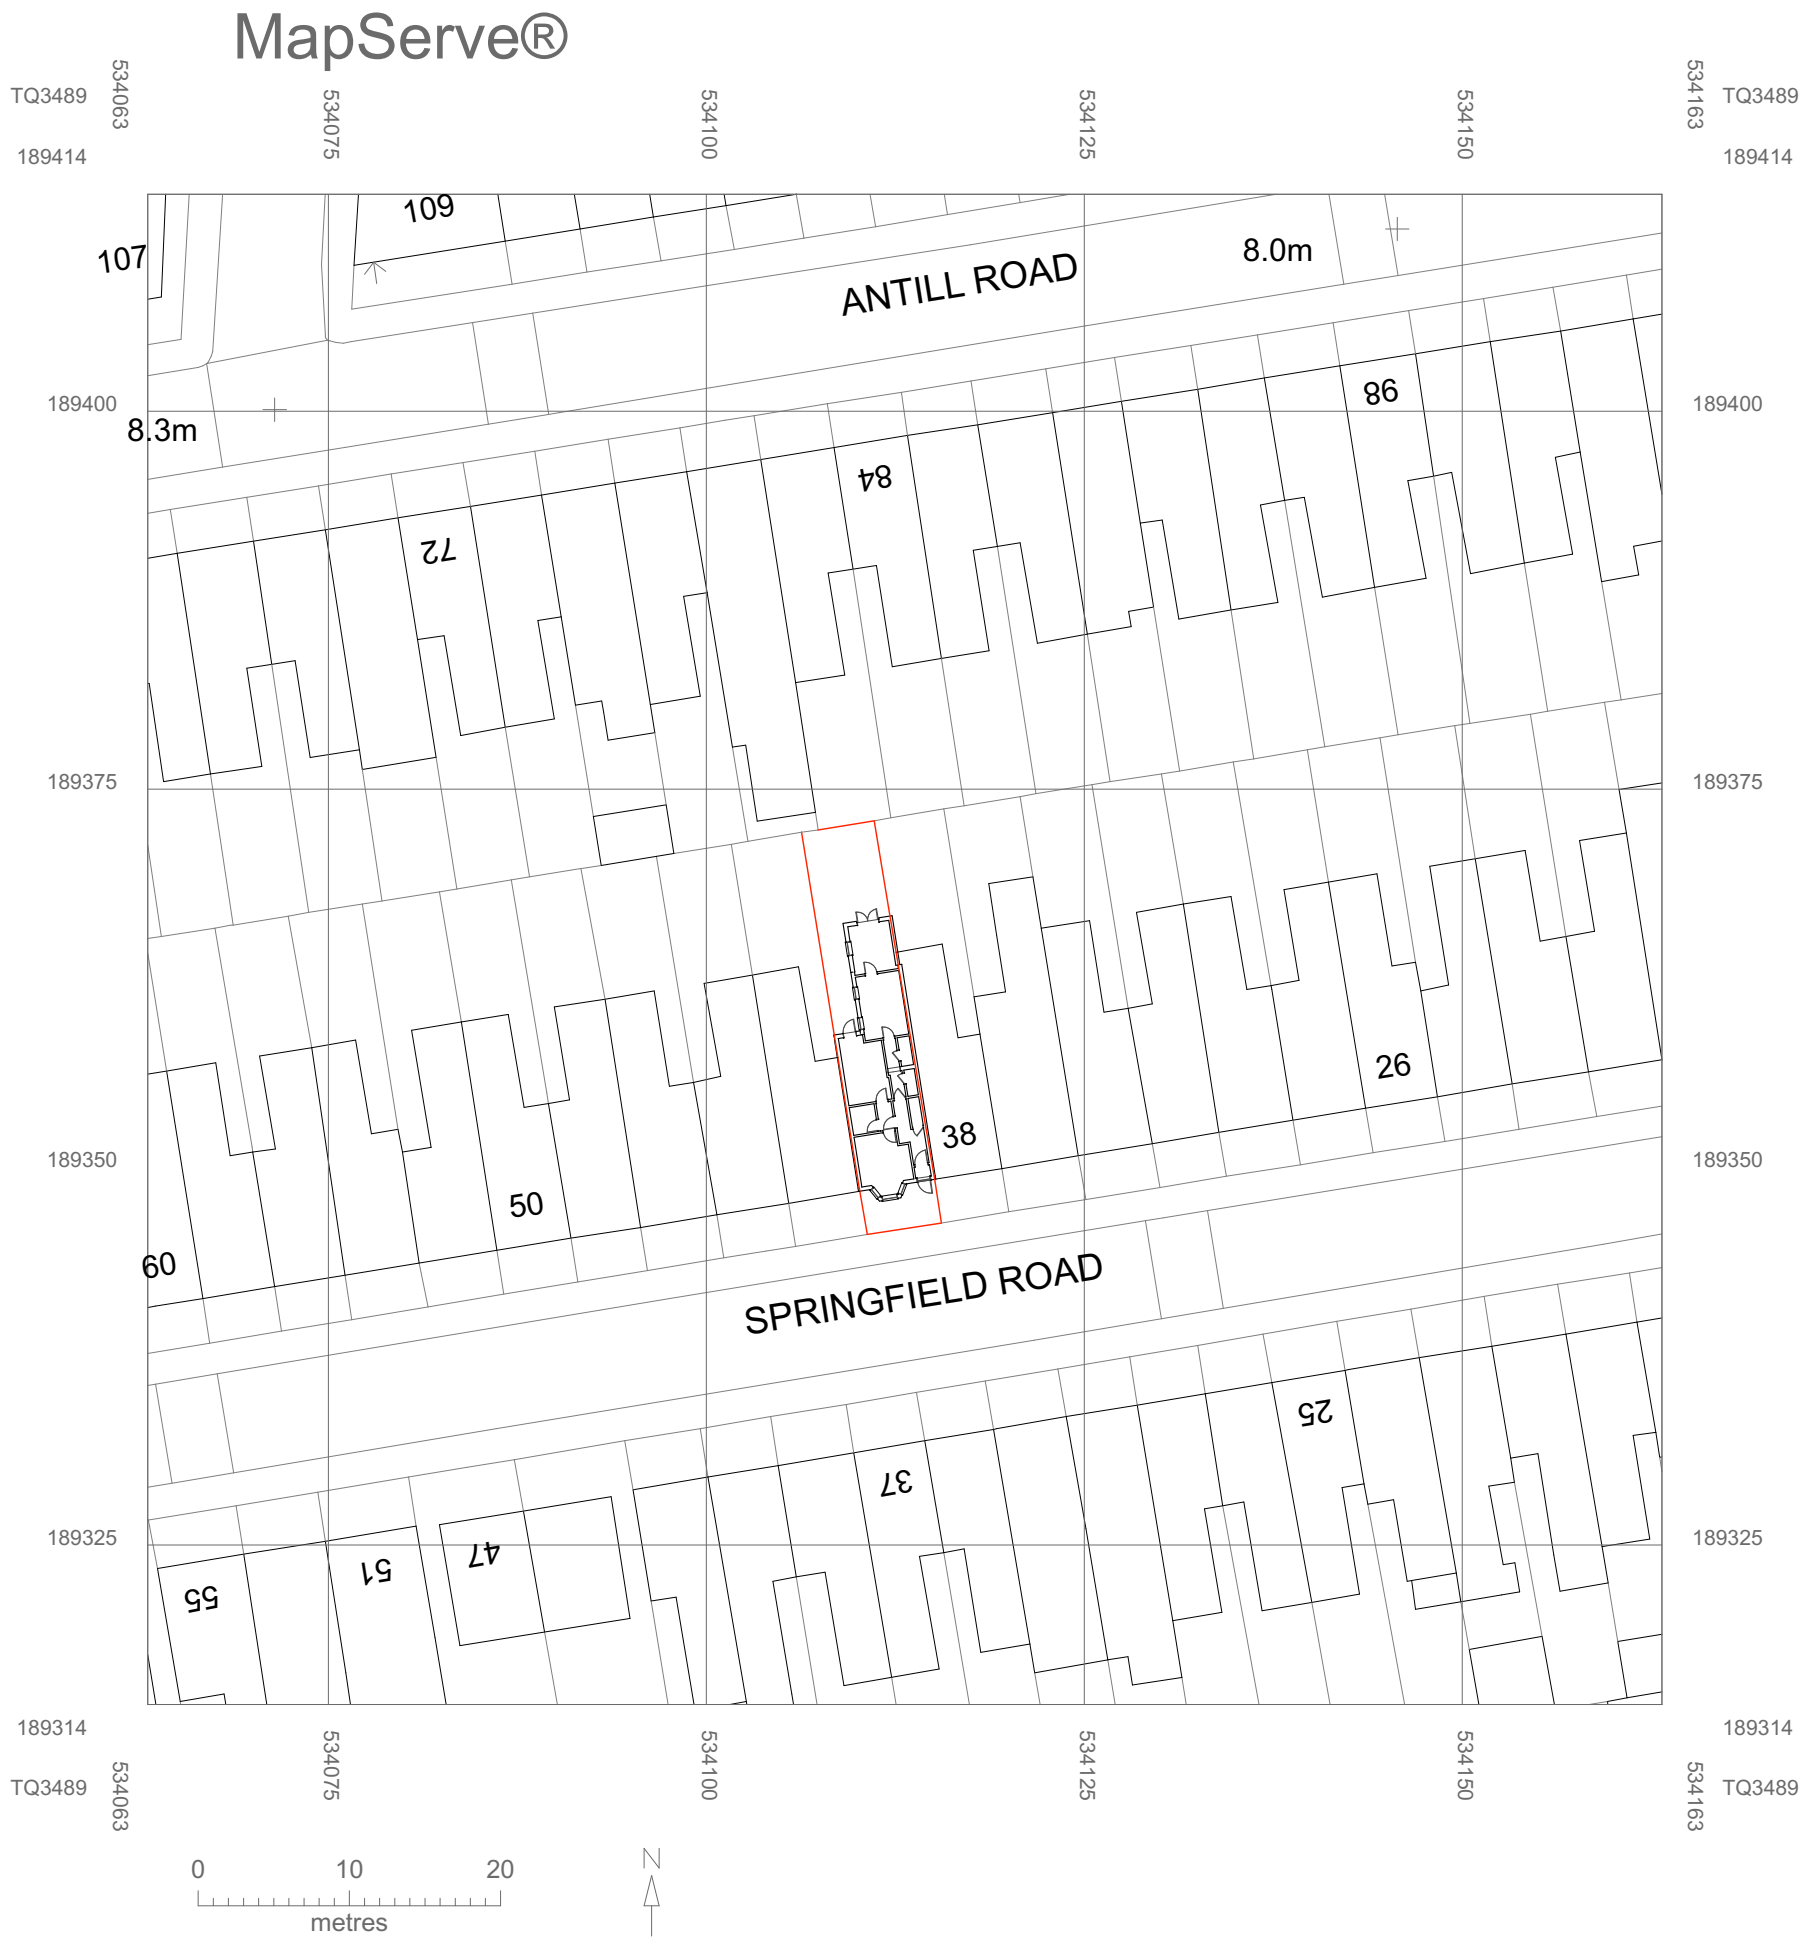

Existing Block Plan - Scale 1: 500 @A2

Site Location and Block Plan

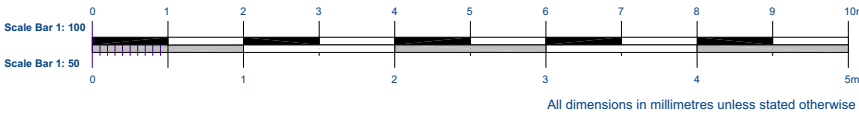

Title Site Location & Block Plan			Drg No. 36.N154AZ-1	Scale 1: 50 @A2 unless stated	Project Address 36 Springfield Road Tottenham London N15 4AZ	Ikitect AI London Registered in England © Copyright UK  ikitect AI <i>Architectural Intelligence</i>
Date 29/10/2022	Drawn by: Shiraz Uddin	Client Freddie Osei	NOTES: 1. Contractor to check all dimensions on site and report any errors before commencing construction 2. This drawing to be read in conjunction with all other relevant drawings and specifications			