




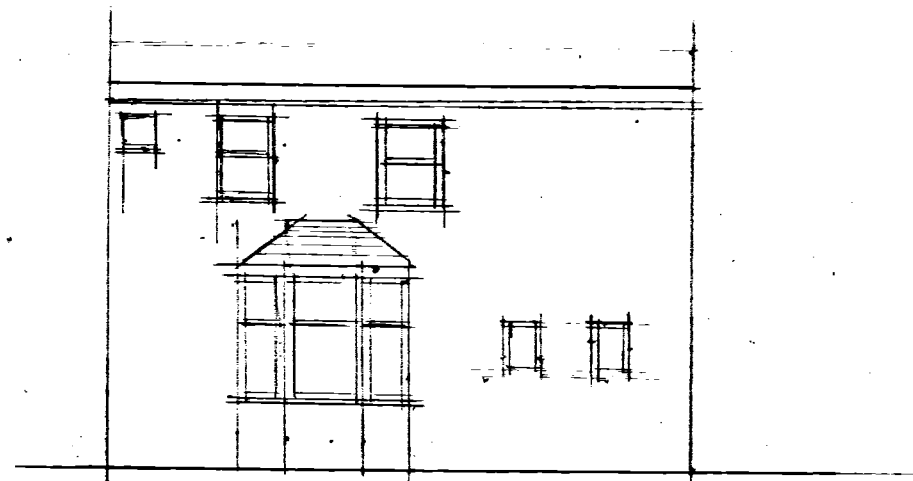


SIDE ELEVATION (REAR) (No change)

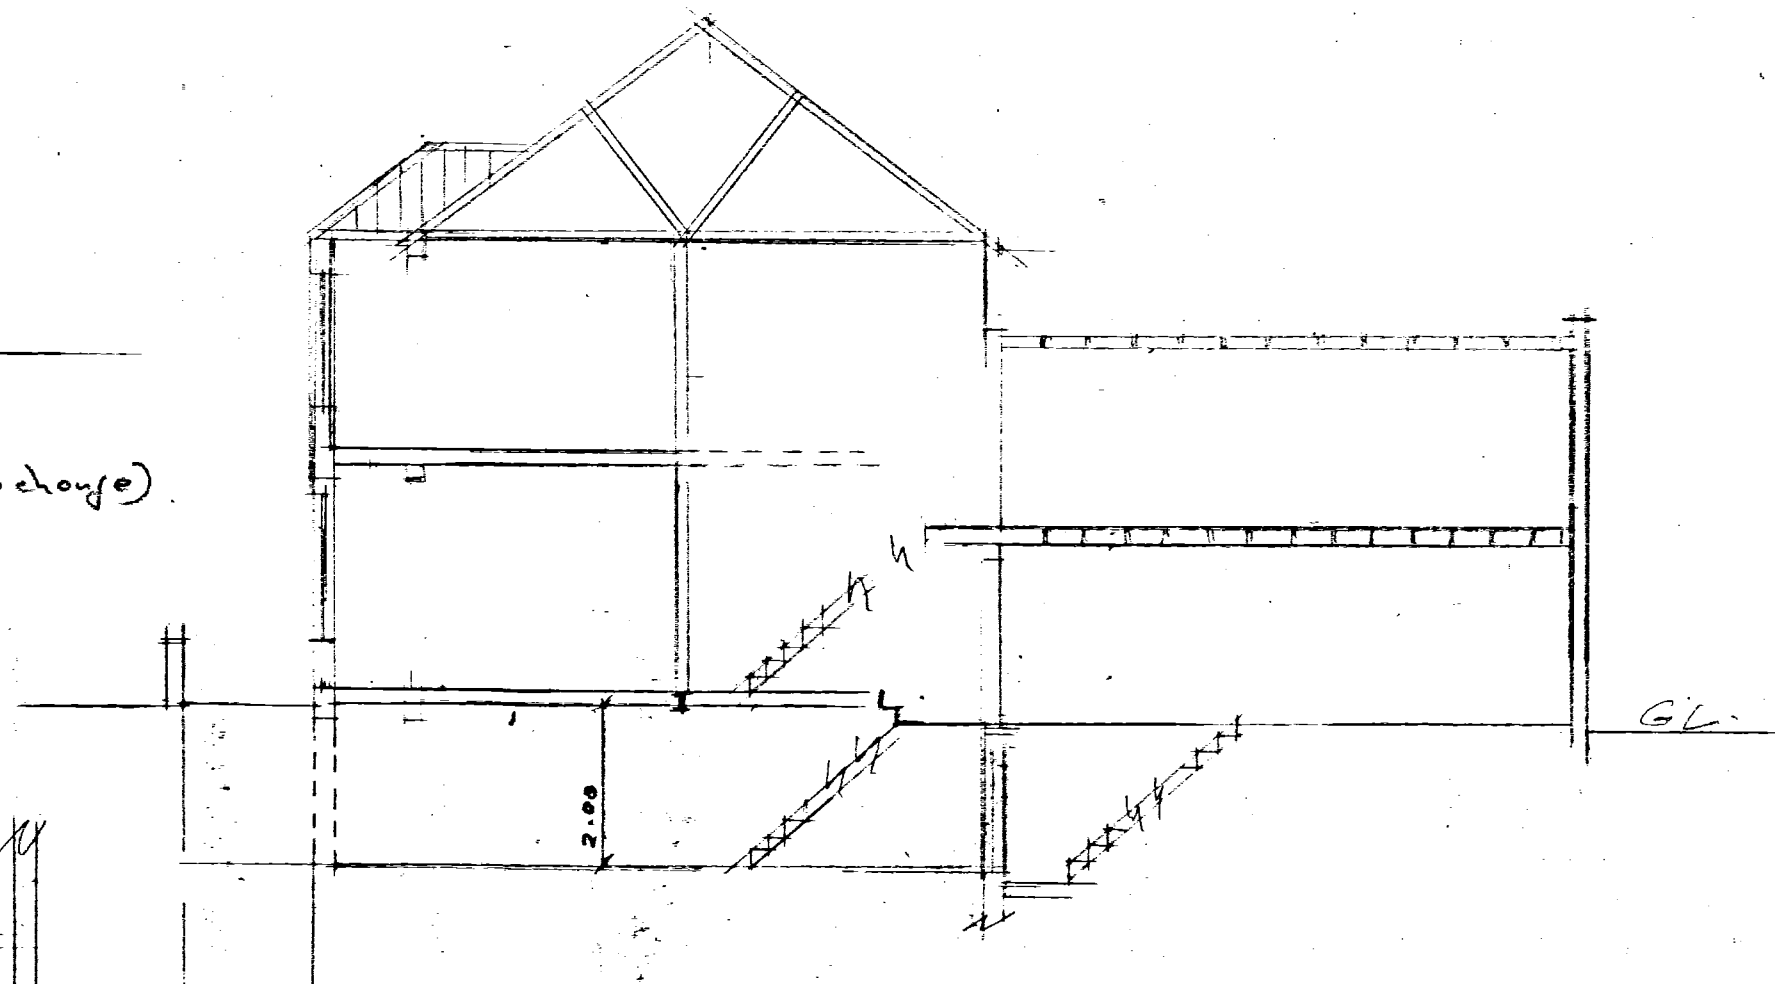

Ex. SECTION AA.

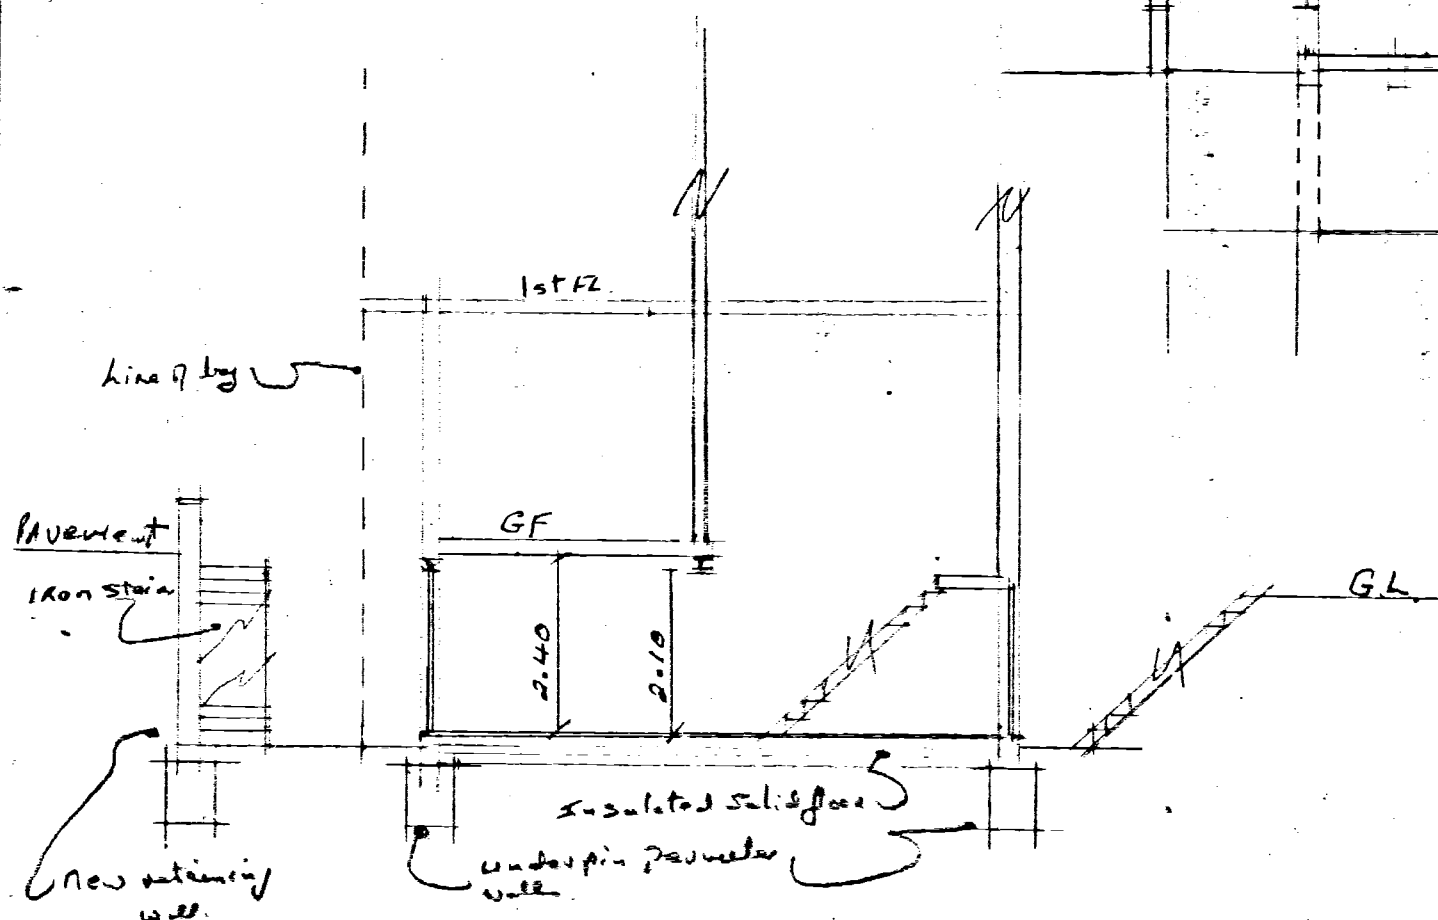

Proposed Section BB.

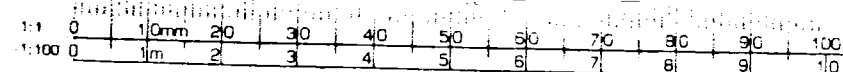

Sheet 393
Planning Drawing

Project	PROPOSED REFURBISHMENT & upgrading of existing basement Redwood front garden to form light well & staircase
	190, WIGHTMAN ROAD NORTH
Drawn by	F P BLAKE & CO 31, FARNES DRIVE, W2 6NS Tel: 07956 262 644
Scale	1:100
Drawn by	AS24/03 Date Nov/22
Revs.	