


1

Proposed LHS

1 : 100

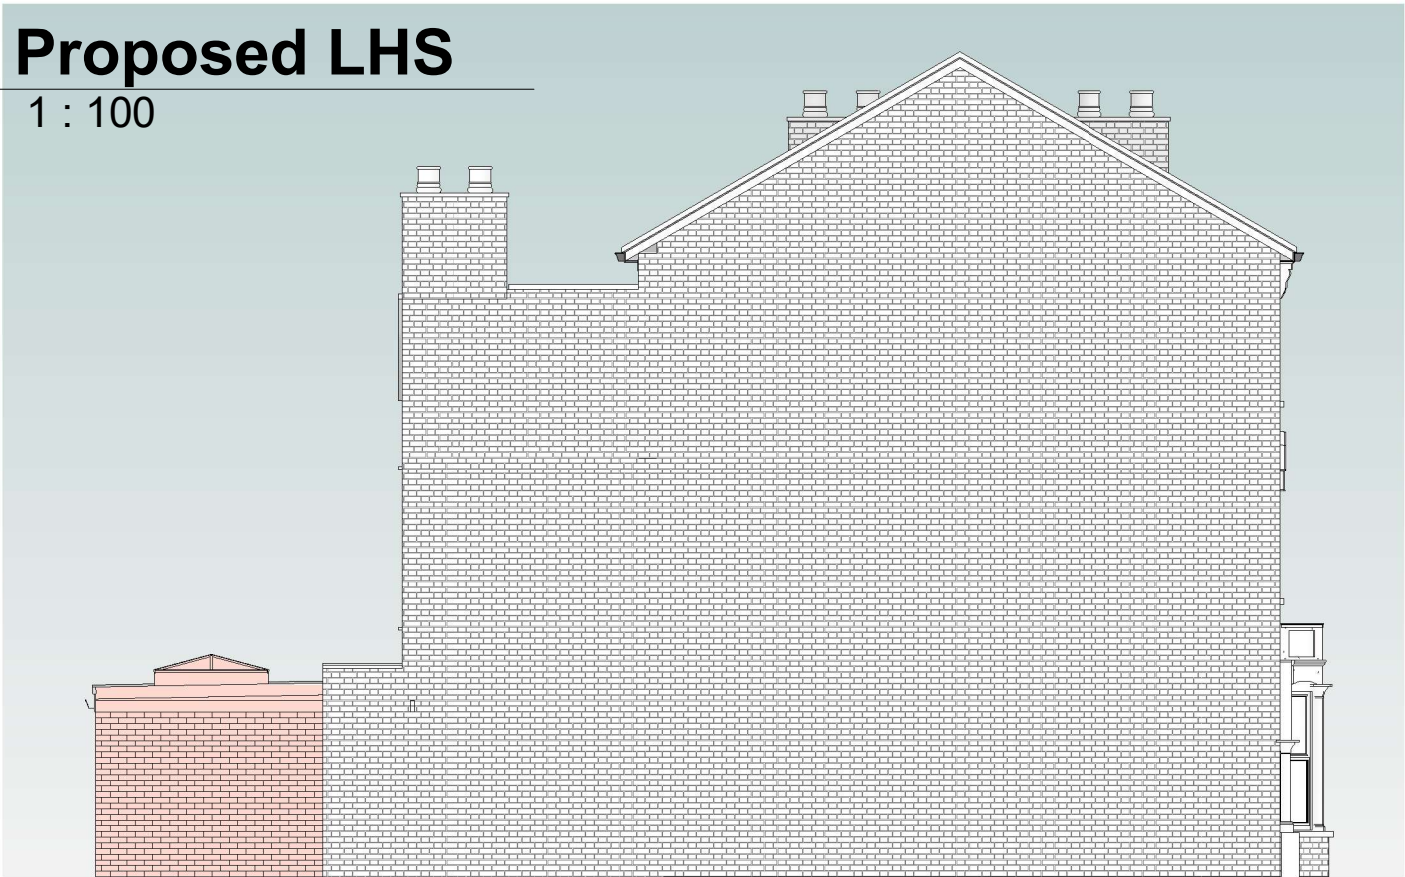

2

Proposed Front



1 : 100



4

Proposed Rear

1 : 100

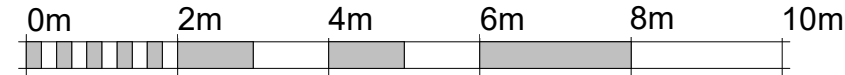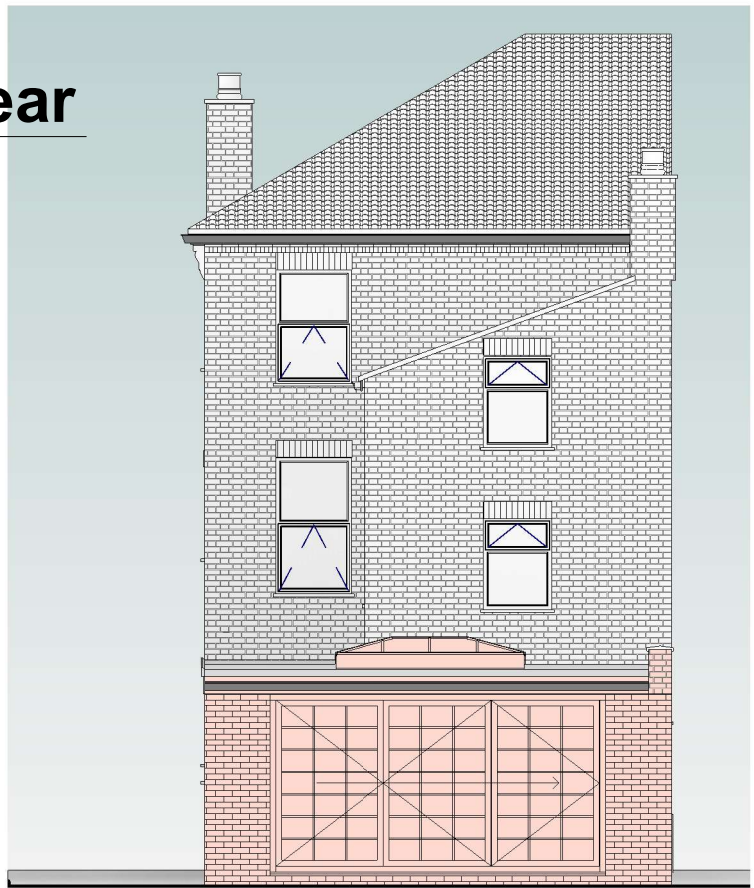

VISUAL SCALE 1:100 @ A3

3

Proposed RHS

1 : 100



LANGLEY

Planning & Design

Copse Farm House, Brookhill Drive, Harrow, HA3 6SB

www.LangleyPlanning.co.uk info@LangleyPlanning.co.uk

DOMINIC ROSENFELD

29a Marquis Road
Finsbury Park London N4
3AN

Proposed Elevations

Project number 5634586
Date 06/23
Drawn by DKH
Checked by ELG

P102

Scale 1 : 100 @ A3