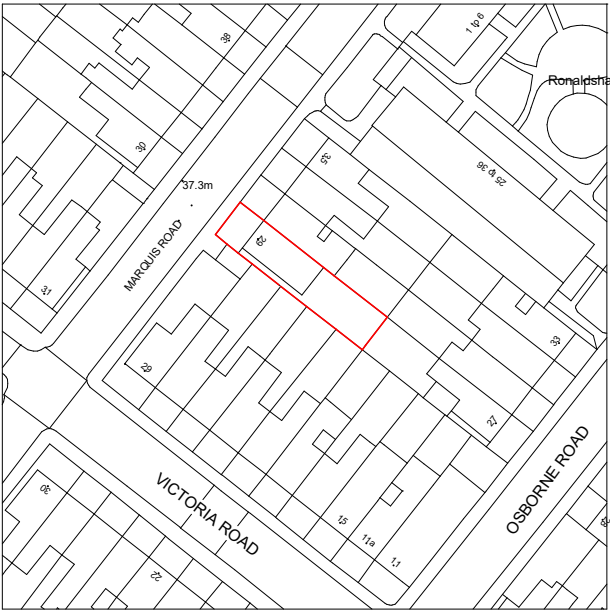
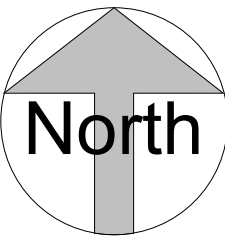


VISUAL SCALE 1:1250 @ A3

LANGLEY Planning & Design Copse Farm House, Brookshill Drive, Harrow, HA3 6SB www.LangleyPlanning.co.uk info@LangleyPlanning.co.uk	DOMINIC ROSENFELD		Location Plan		
	29a Marquis Road Finsbury Park London N4 3AN		Project number	5634586	LP01
			Date	06/23	
			Drawn by	DKH	
			Checked by	ELG	
		Scale	1 : 1250 @ A3		