




E1 Existing Front
1 : 100

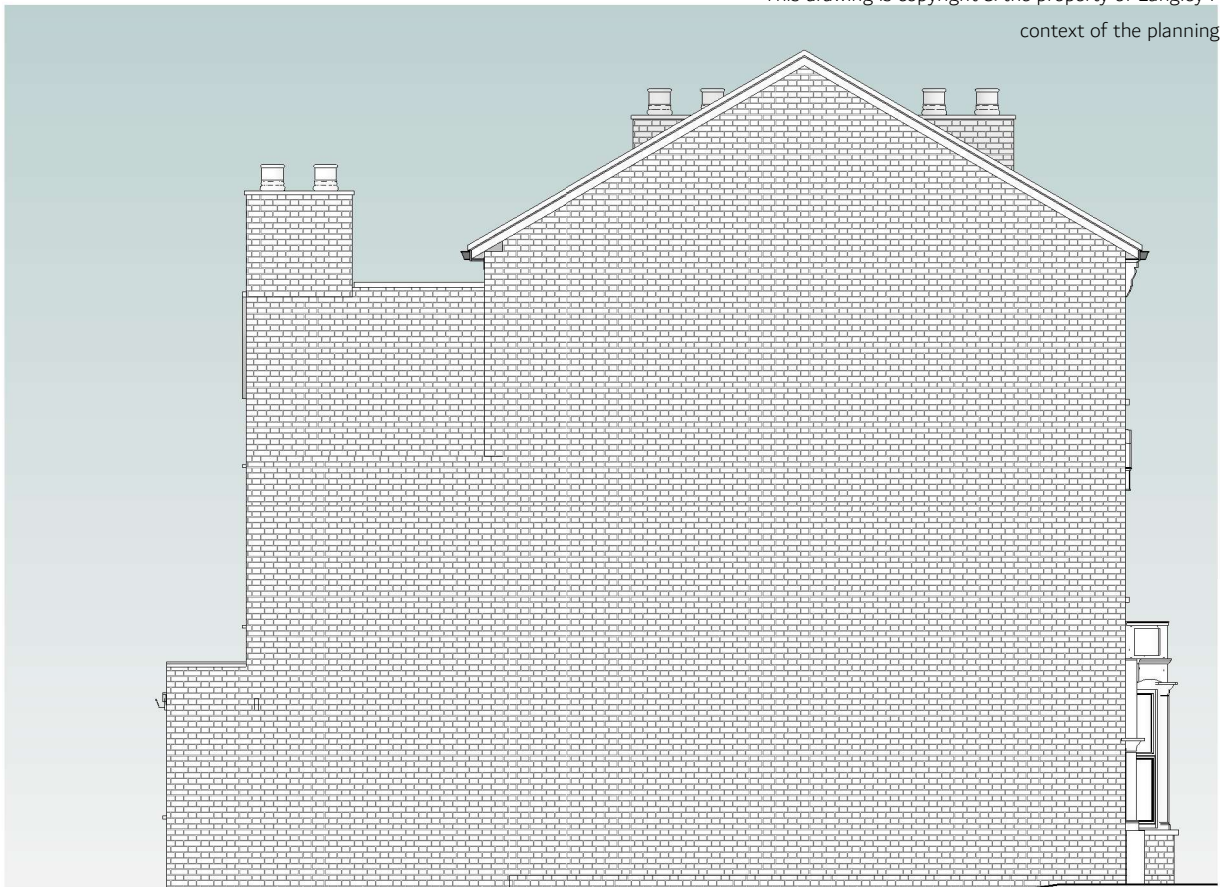


E2 Existing LHS
1 : 100



E3 Existing Rear
1 : 100



E4 Existing RHS
1 : 100

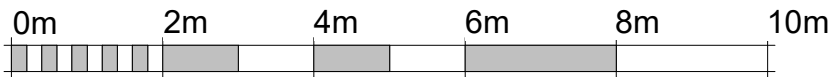

VISUAL SCALE 1:100 @ A3

LANGLEY
Planning & Design

Copse Farm House, Brookshill Drive, Harrow, HA3 6SB

www.LangleyPlanning.co.uk info@LangleyPlanning.co.uk

DOMINIC ROSENFELD

29a Marquis Road
Finsbury Park London N4
3AN

Existing Elevations

Project number	5634586
Date	06/23
Drawn by	DKH
Checked by	CLT

E101

Scale 1 : 100 @ A3