




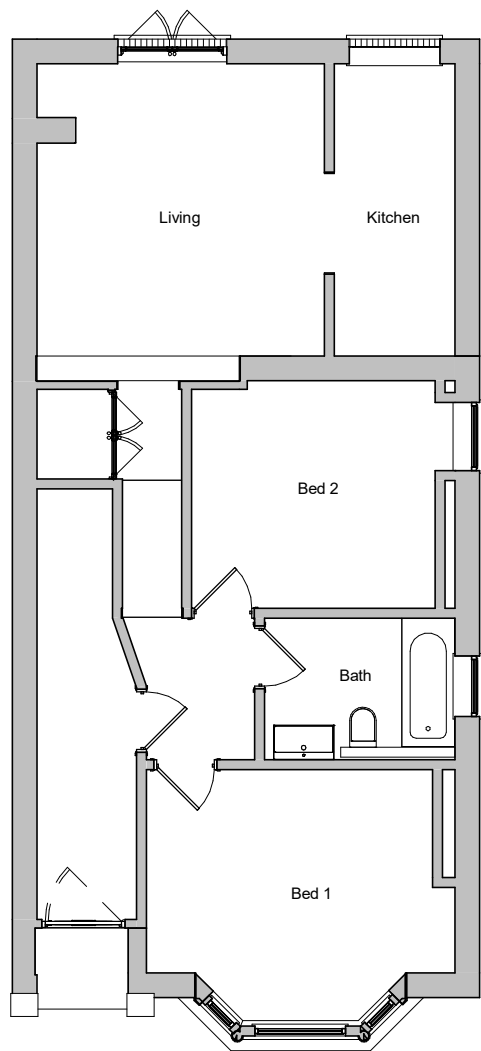


1 Existing Ground Floor
1 : 100

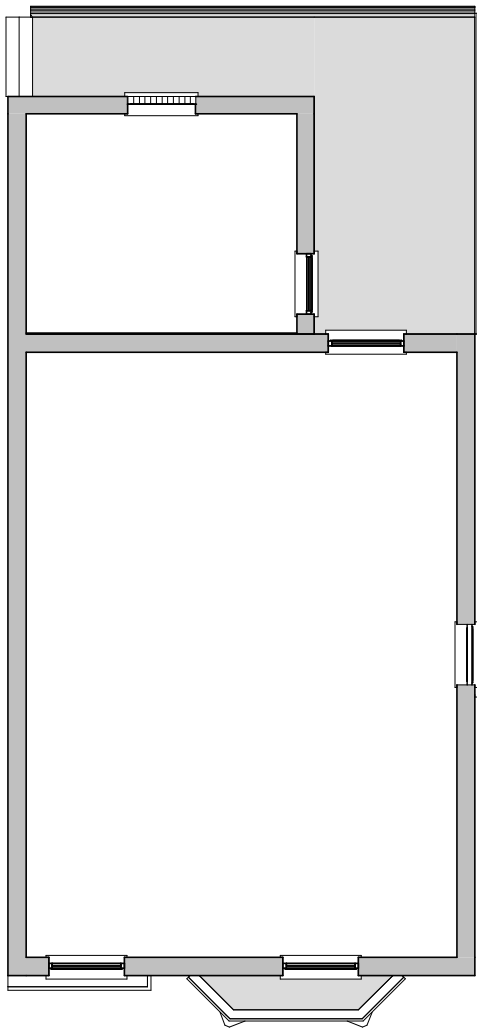

2 Existing First Floor
1 : 100

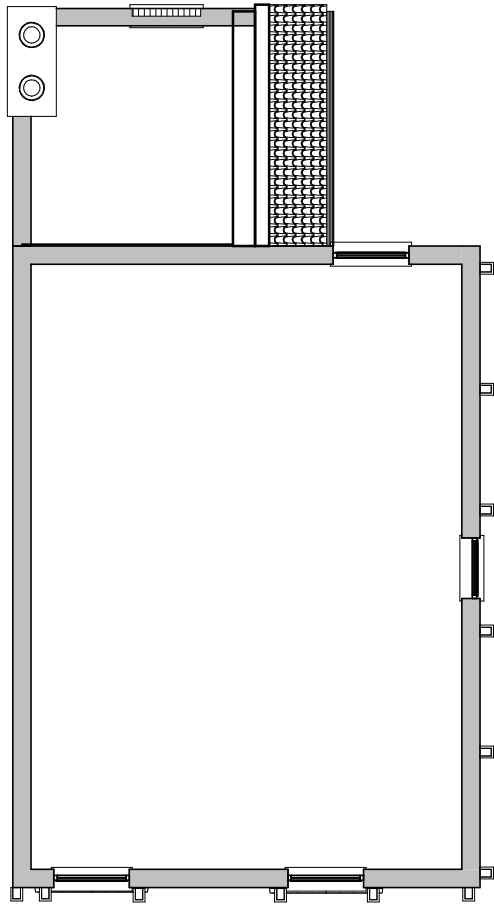

3 Existing Loft
1 : 100

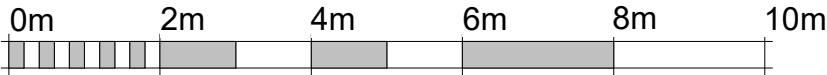

VISUAL SCALE 1:100 @ A3

LANGLEY Planning & Design Copse Farm House, Brookshill Drive, Harrow, HA3 6SB www.LangleyPlanning.co.uk info@LangleyPlanning.co.uk	Existing Plans	
	Project number	5634586
	Date	06/23
	Drawn by	DKH
DOMINIC ROSENFELD 29a Marquis Road Finsbury Park London N4 3AN	Checked by	CLT
	Scale	1 : 100 @ A3
E100		