




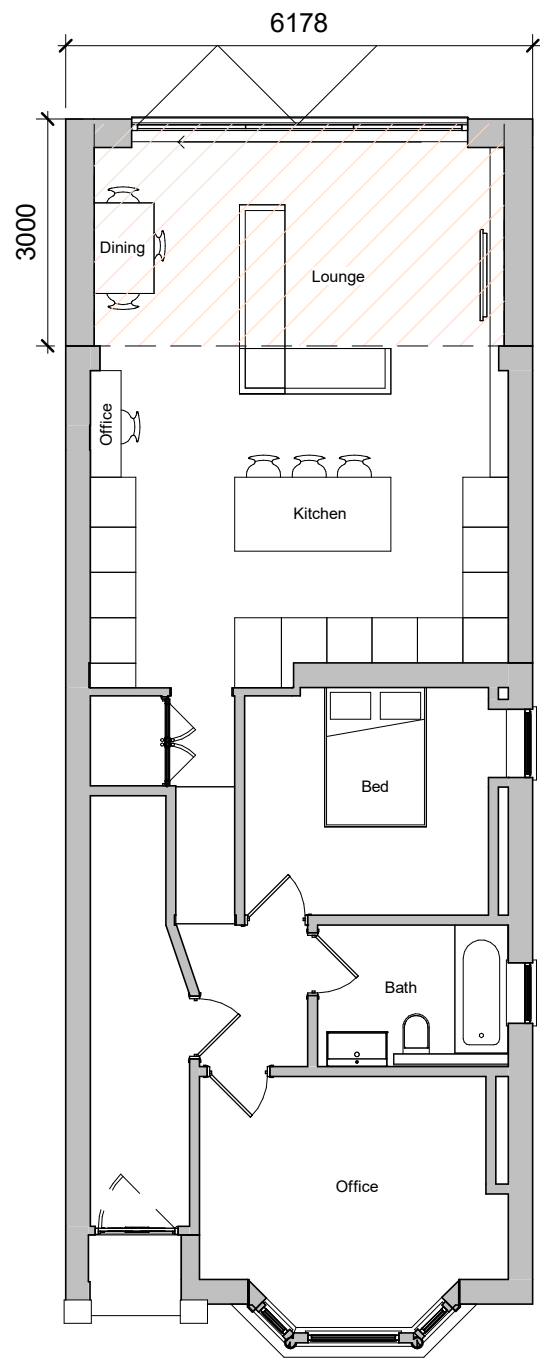


P1 **Ground Floor**
1 : 100

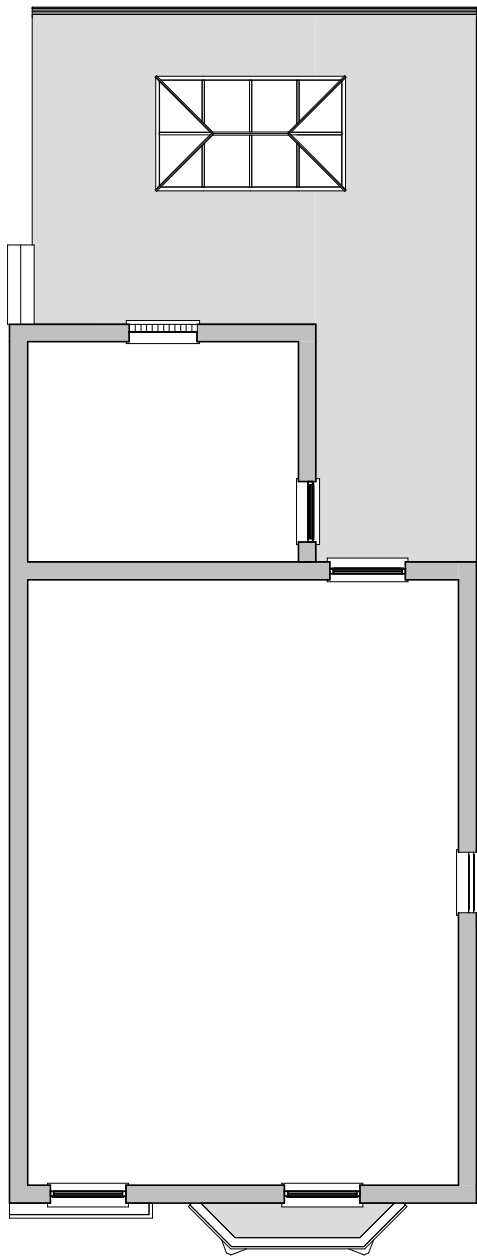

P2 **First Floor**
1 : 100

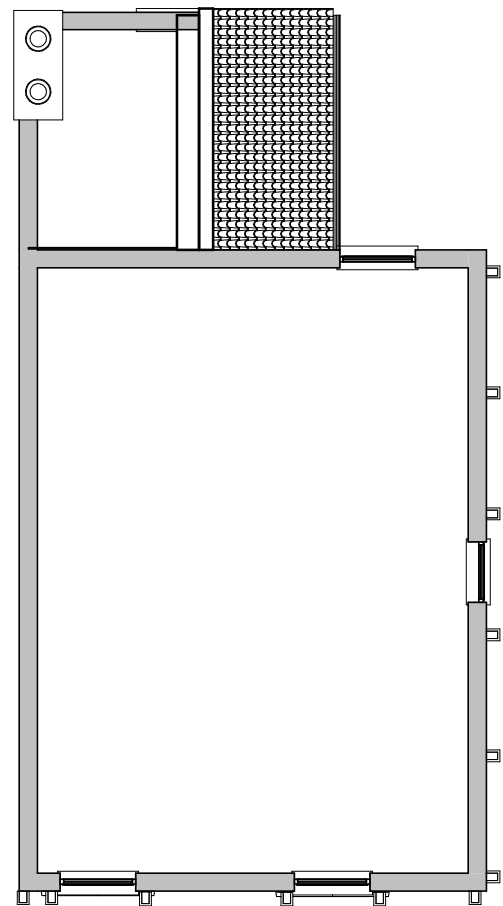

1 **Second Floor**
1 : 100

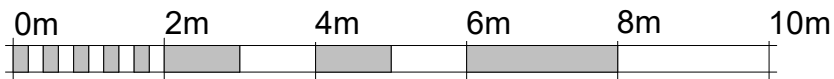

VISUAL SCALE 1:100 @ A3

LANGLEY Planning & Design Copse Farm House, Brookshill Drive, Harrow, HA3 6SB www.LangleyPlanning.co.uk info@LangleyPlanning.co.uk	DOMINIC ROSENFELD 29a Marquis Road Finsbury Park London N4 3AN	Proposed Plans		
		Project number	5634586	P101
		Date	06/23	
		Drawn by	DKH	
		Checked by	CLT	