



EXISTING

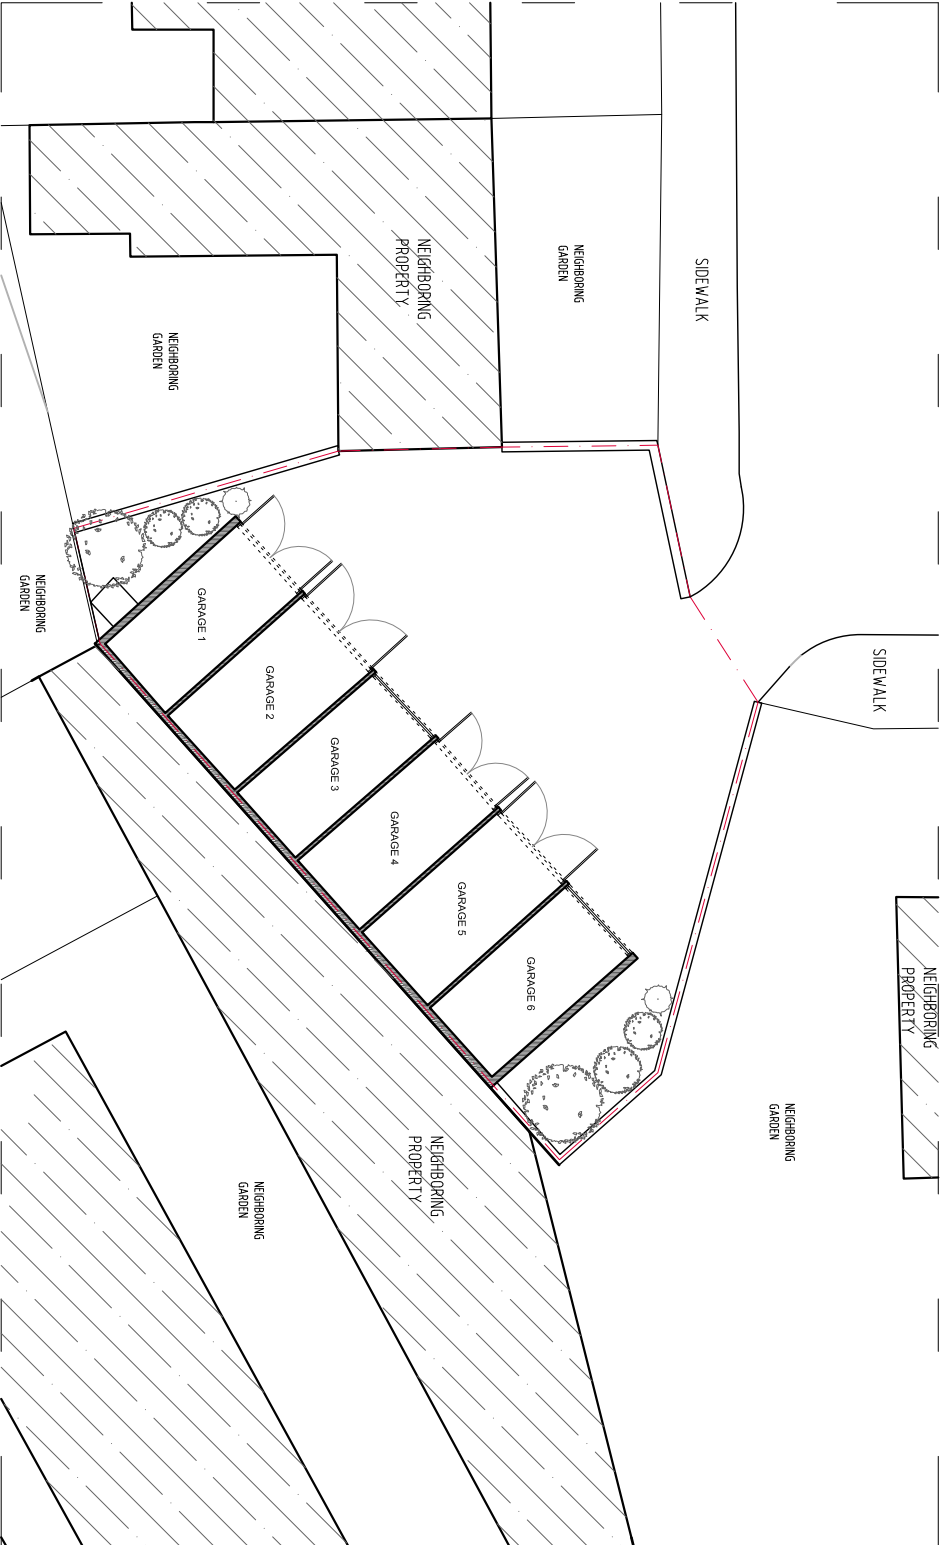

General Plan

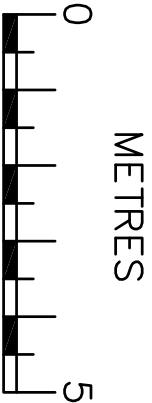

info@ajplans.co

NOTES
The contractors are to check all the dimensions, levels, drain runs and general condition of the site before works commence.

All works are to be carried out in accordance with current Building Regulations, British Standards, Code of Practice and Local Authority Requirements.

Project:

**2 Wakefield,
London N15 4NL**

Title:

**EXISTING
General Plan**

Date:

14.07.23

Scale:

1:200 @ A3

Dwg. No.

WF.02.EX.01

Rev: