






PROPOSED SIDE ELEVATION
SCALE 1:50

- LEGEND:
- ① Velux heritage conservation roof window
 - anthracite colour

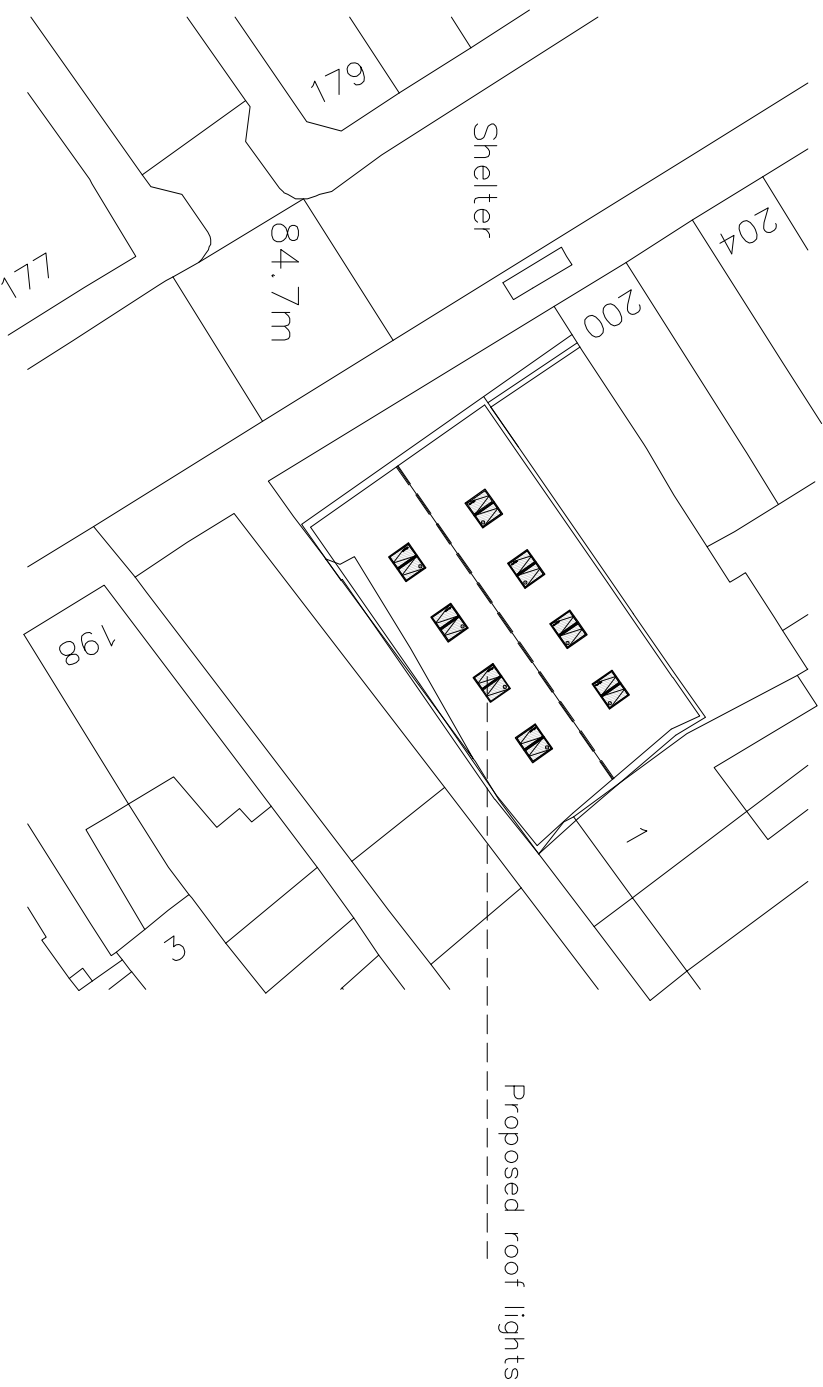

PROPOSED ROOF BLOCK PLAN
SCALE 1:500

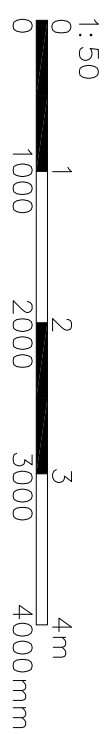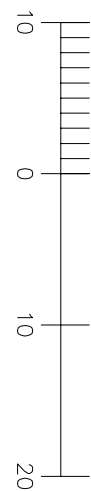

Do not scale off the drawings (scale only for planning purposes).

ARCH/CLIENT		Drawn	
—		UB	
Project Title		Checked	
HIGHGATE HILL MURUGAN TEMPLE –		SP	
200A ARCHWAY ROAD LONDON N6 5BA		Scale	
Drawing Title		1: 50	
PROPOSED SIDE ELEVATION		Size	
		A1	
		Project No.	
		2330	
		Drawing No.	
		P-05	
		Rev.	
		—	



www.molochydesign.com
02037 442 100
072 6610 2263