


Location Plan

Site Address: Easting: 534007 Northing: 189574

Date Produced: 26-Jul-2023

Scale: 1:1250 @A4

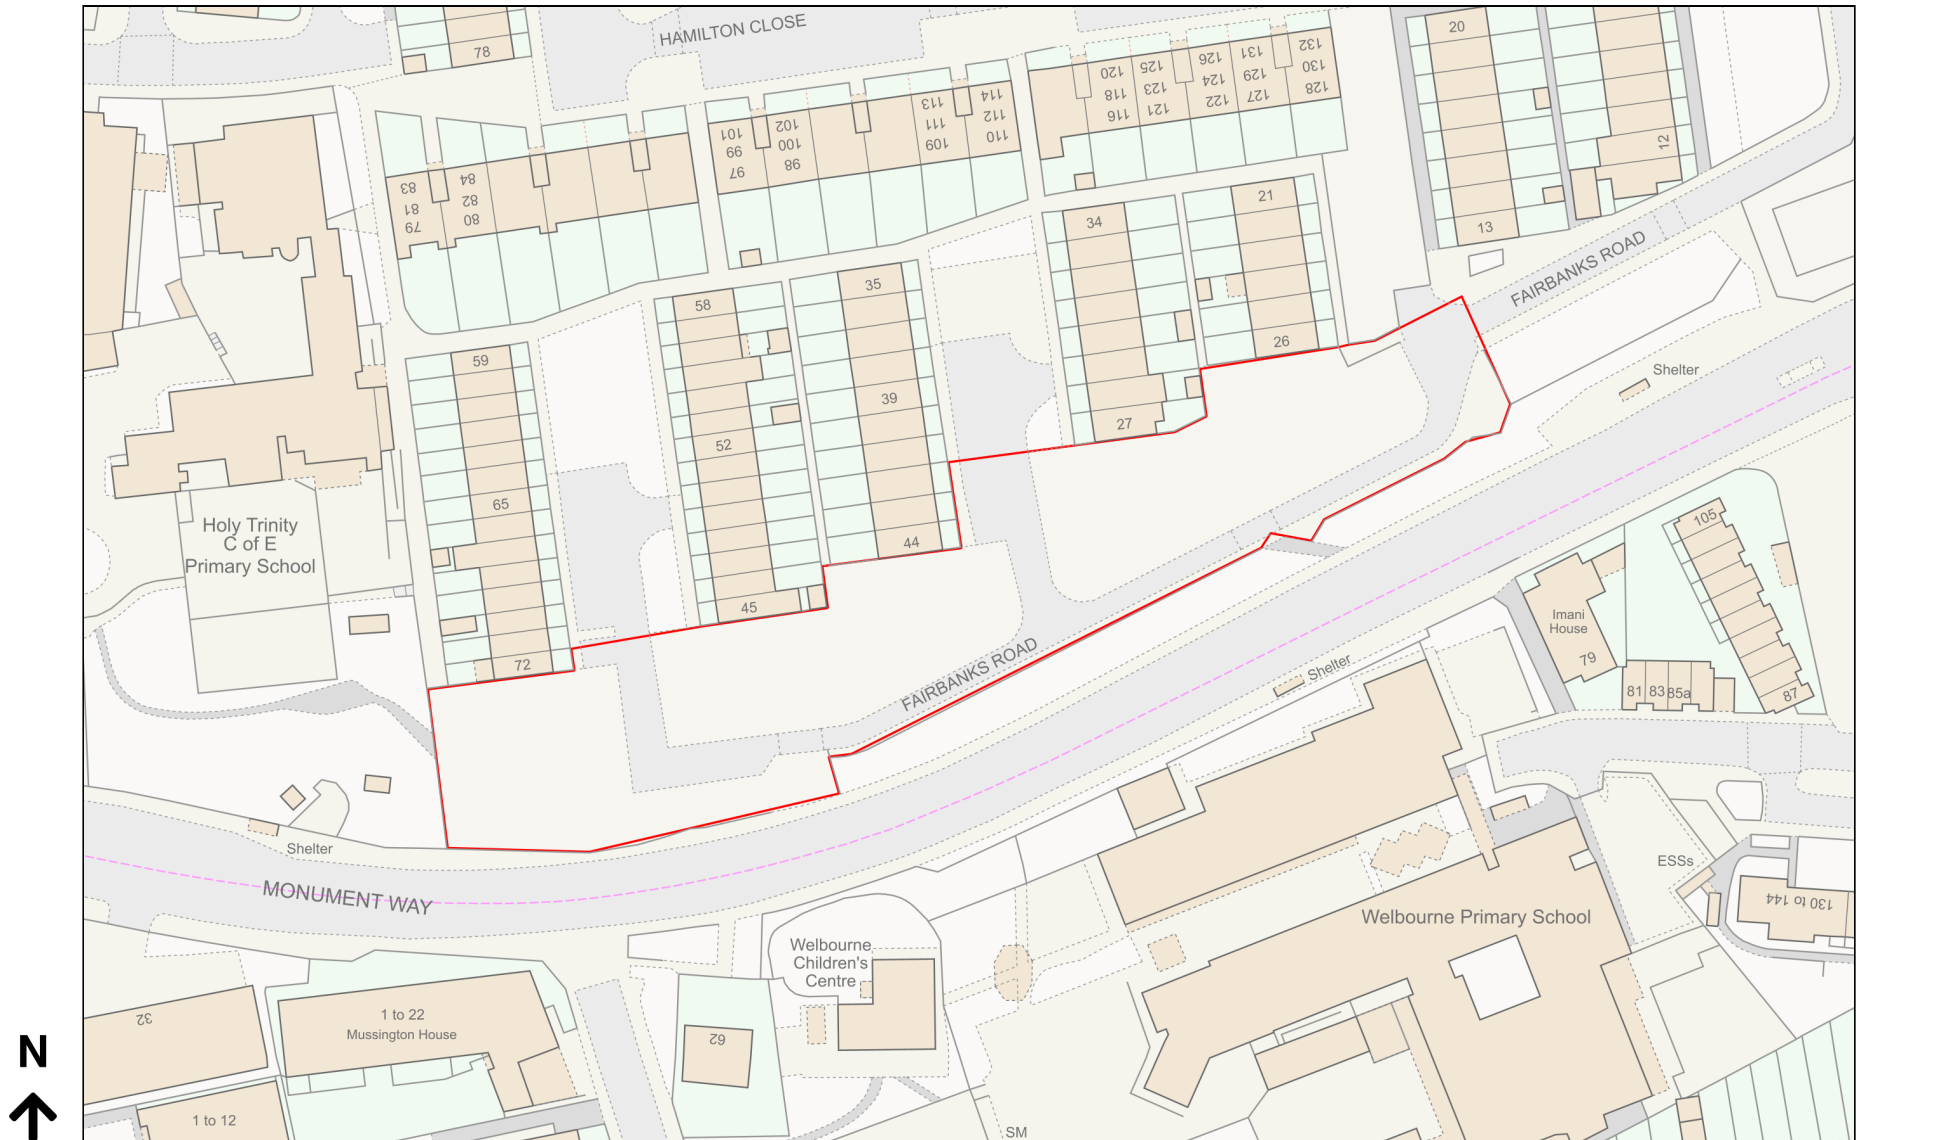

Planning Portal Reference: PP-12340988v1

0 50
Metres