



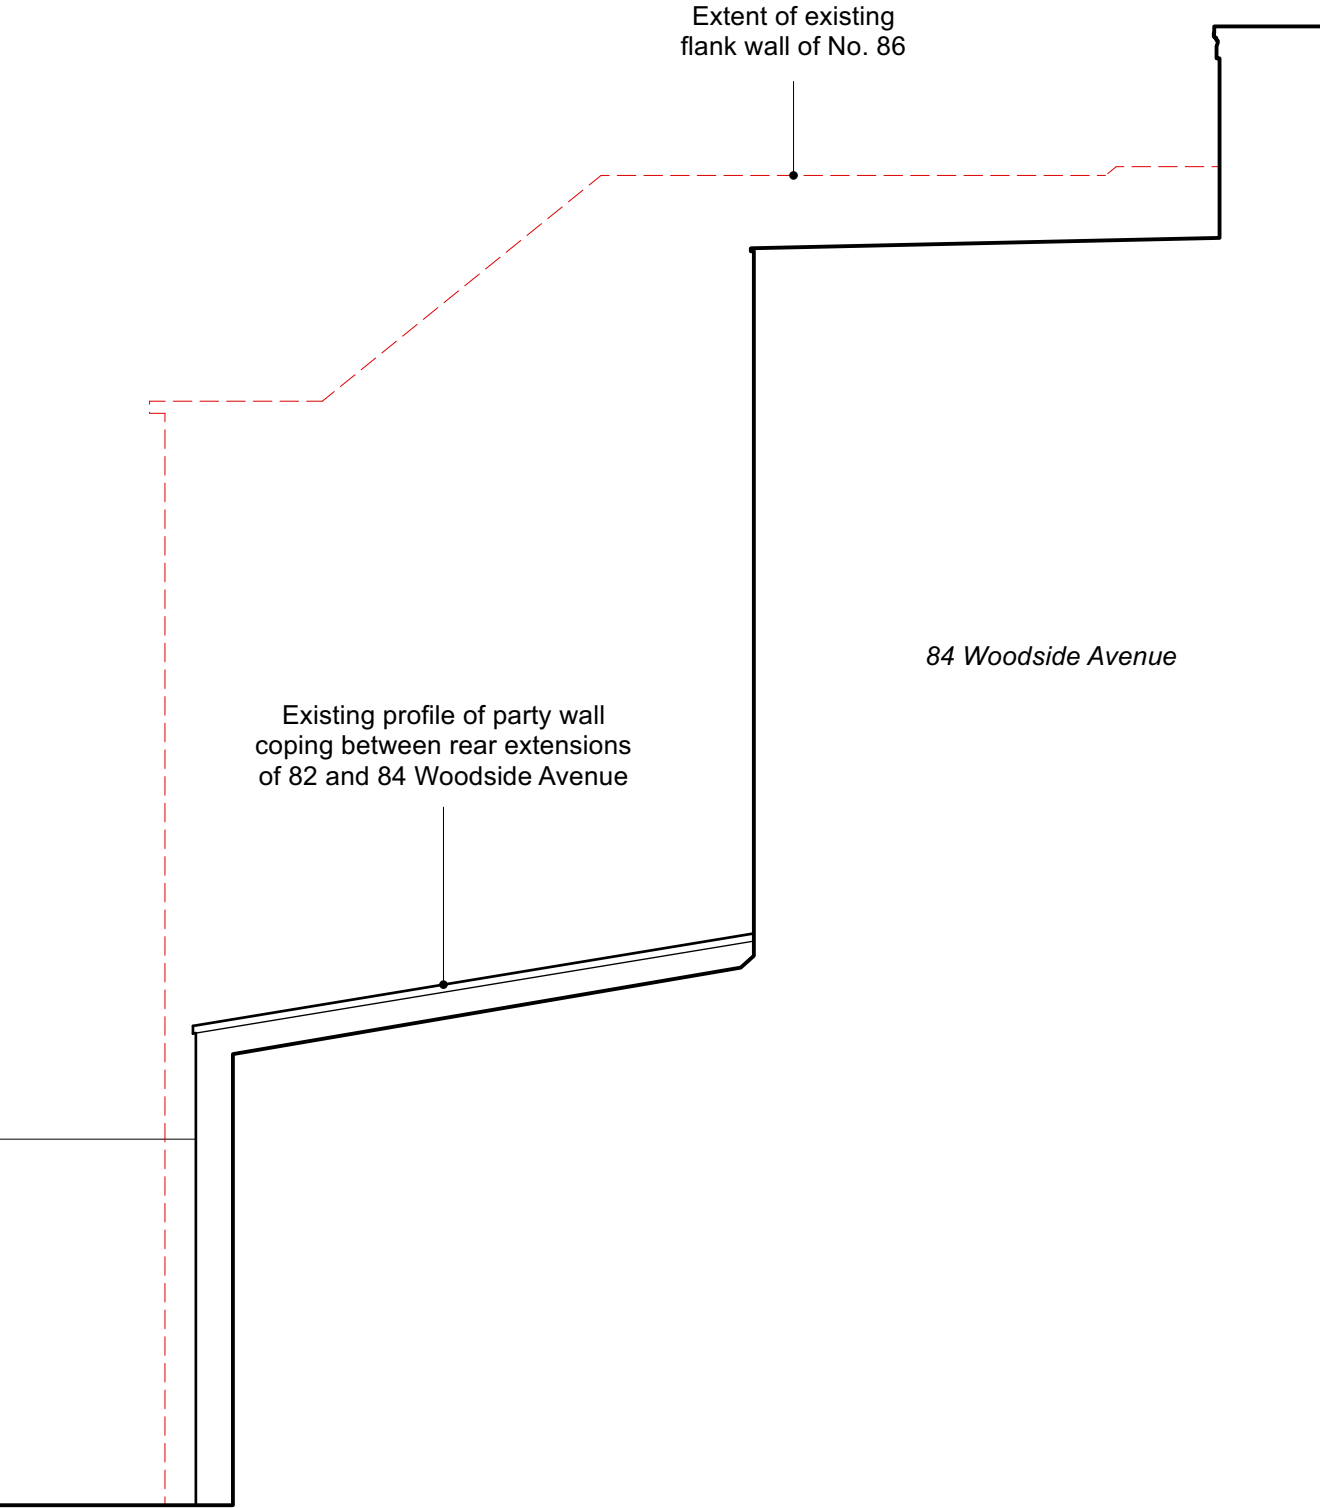


Existing

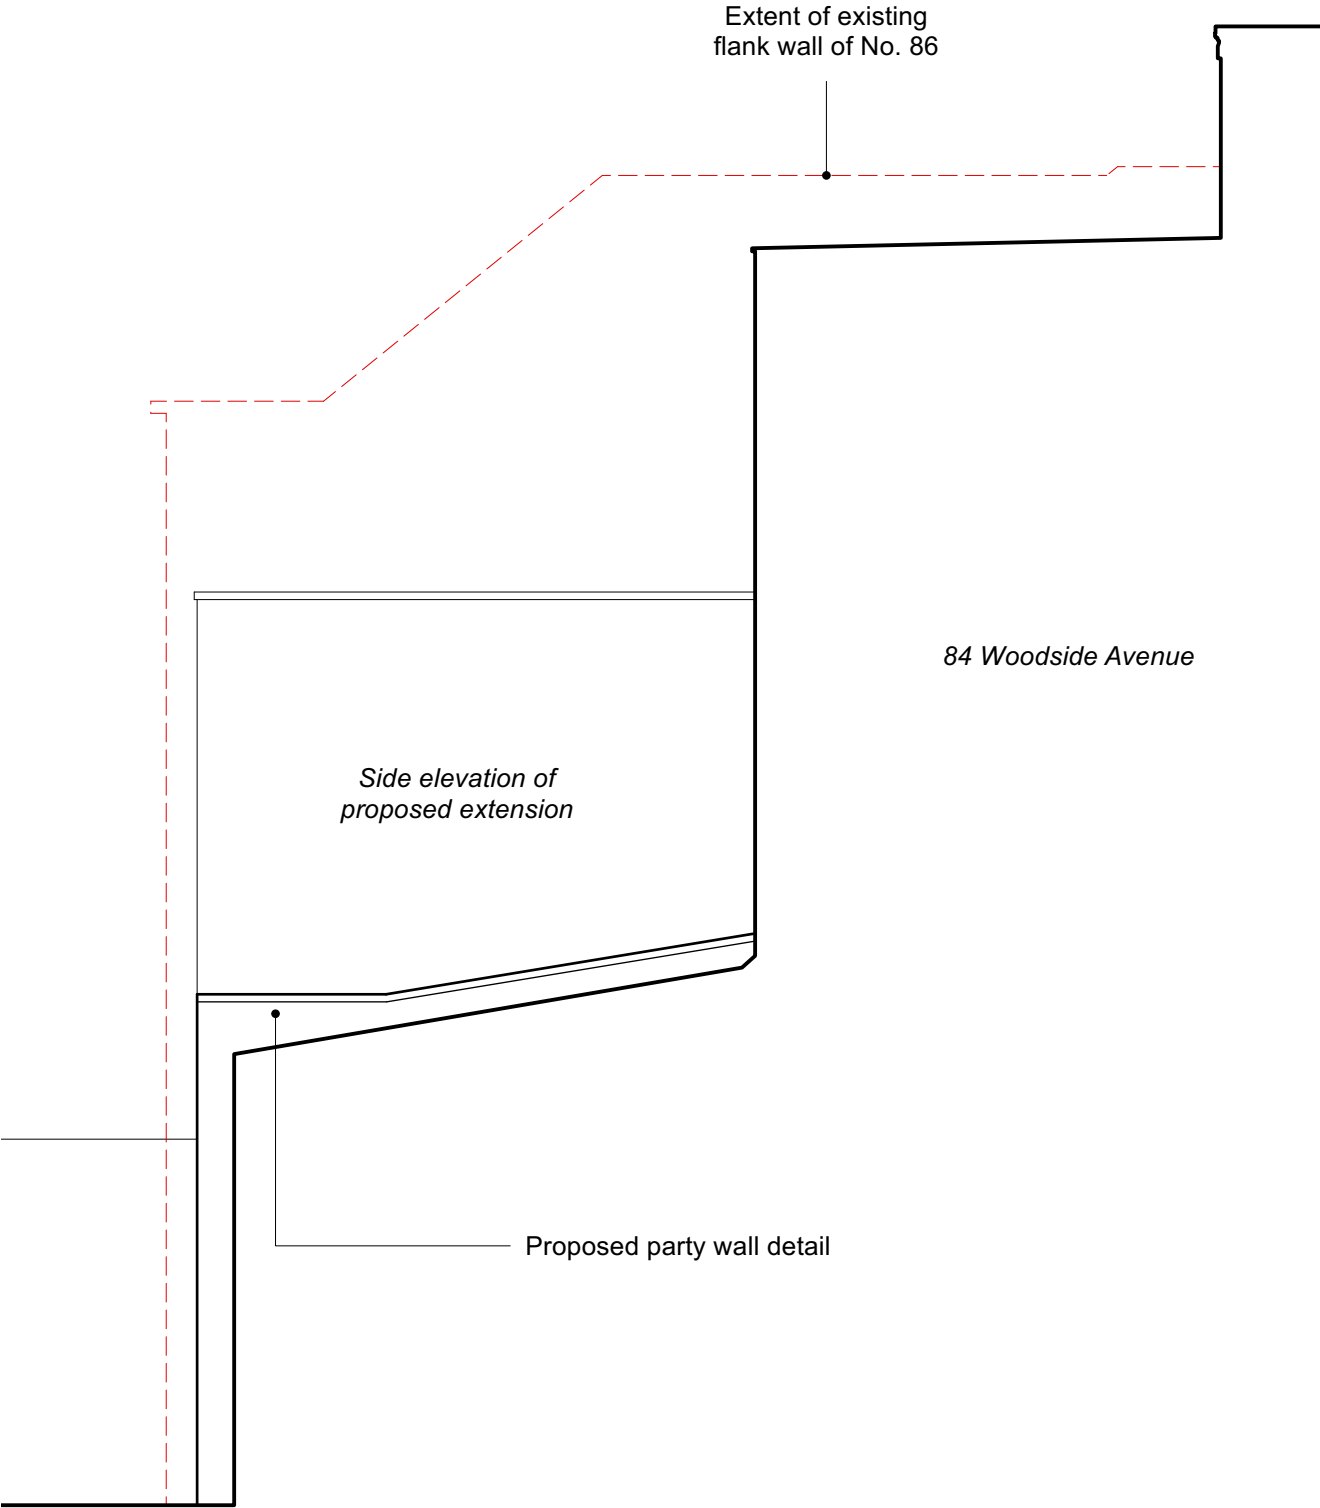

Proposed

revisions	
P1 25/07/2023	Additional information provided following public consultation

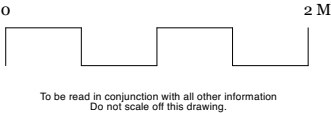

Mulroy

020 7267 5123
www.mulroyarchitects.com

project 82 Woodside Avenue, London N10 3HY			
for Marina and Lambros Kilaniotis			
title Party Wall Elevation - Existing & Proposed			
status RIBA Stage 3			
scale 1:50	size A3	drawing number 22081-3-033	P1