


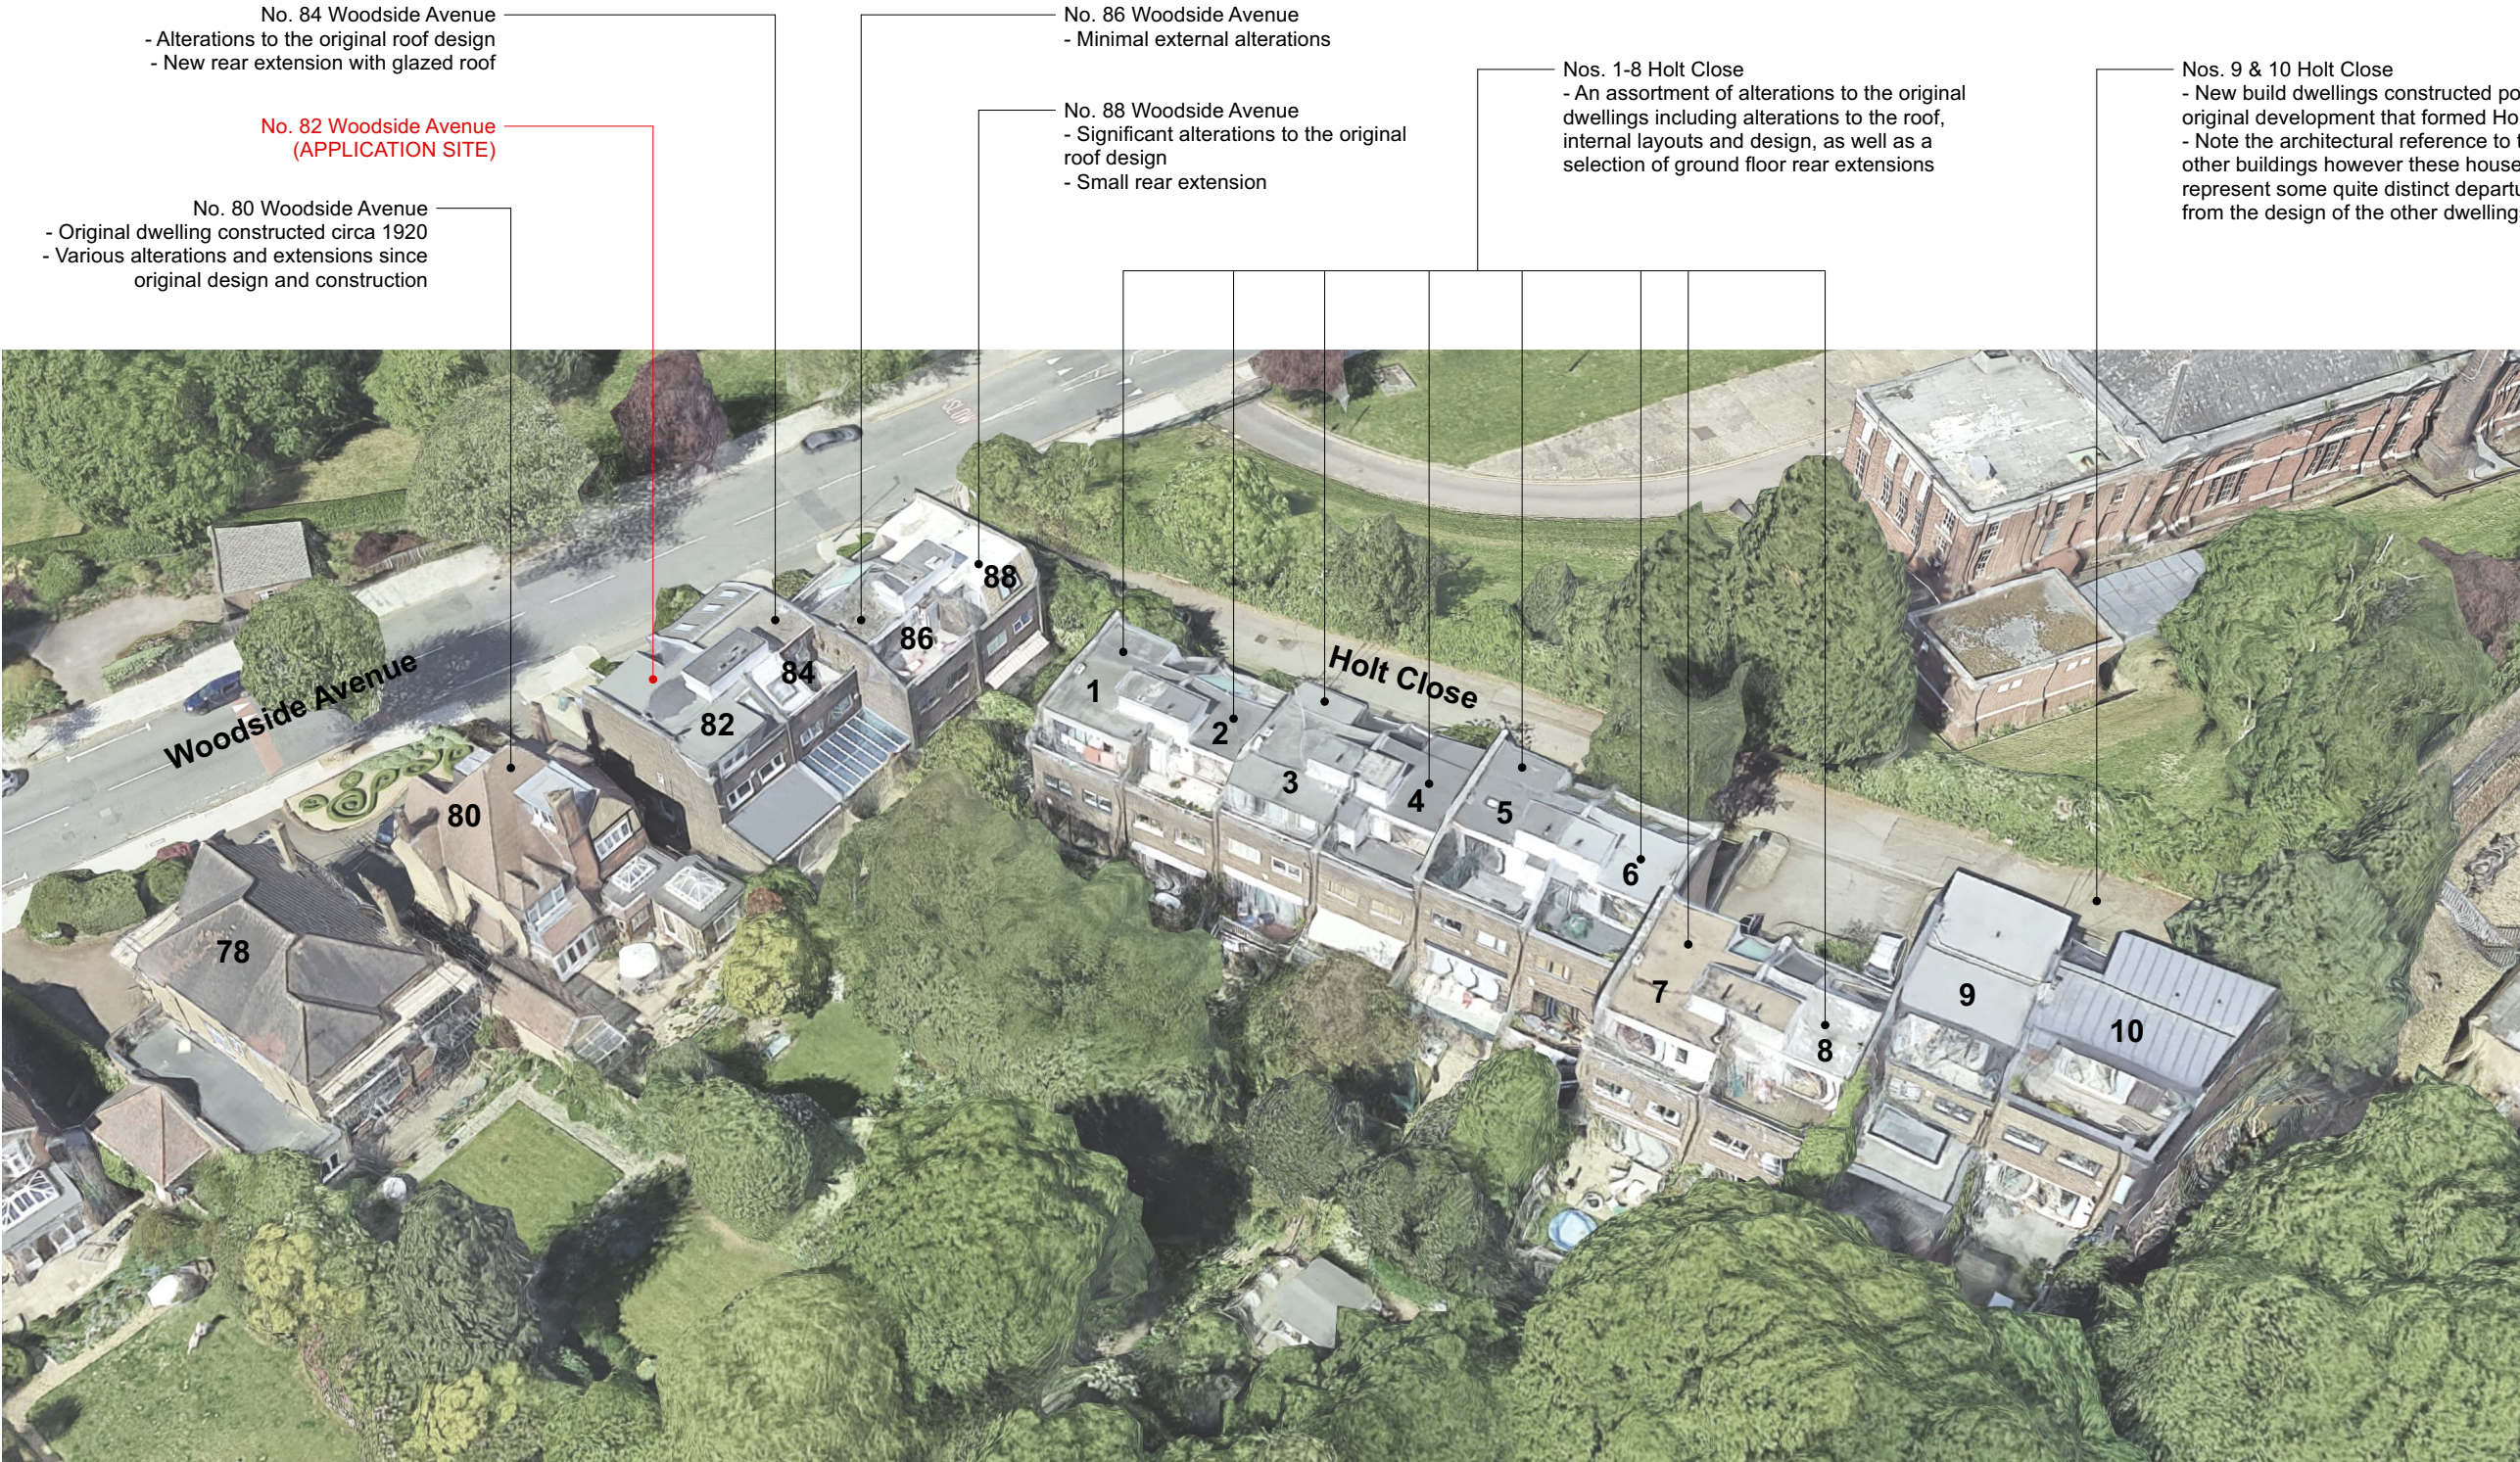

No. 84 Woodside Avenue
- Alterations to the original roof design
- New rear extension with glazed roof

No. 82 Woodside Avenue
(APPLICATION SITE)

No. 80 Woodside Avenue
- Original dwelling constructed circa 1920
- Various alterations and extensions since original design and construction

No. 86 Woodside Avenue
- Minimal external alterations

No. 88 Woodside Avenue
- Significant alterations to the original roof design
- Small rear extension

Nos. 1-8 Holt Close
- An assortment of alterations to the original dwellings including alterations to the roof, internal layouts and design, as well as a selection of ground floor rear extensions

Nos. 9 & 10 Holt Close
- New build dwellings constructed post the original development that formed Holt Close
- Note the architectural reference to the other buildings however these houses represent some quite distinct departures from the design of the other dwellings

revisions
P1 25/07/2023 Additional information prepared following the public consultation

To be read in conjunction with all other information
Do not scale off this drawing.

Mulroy

020 7267 5123
www.mulroyarchitects.com

project 82 Woodside Avenue, London N10 3HY
for Marina and Lambros Kilaniotis
title Aerial View - Alterations to original dwellings

status RIBA Stage 3

scale nts	size A3	drawing number 22081-3-901	P1
--------------	------------	-------------------------------	----